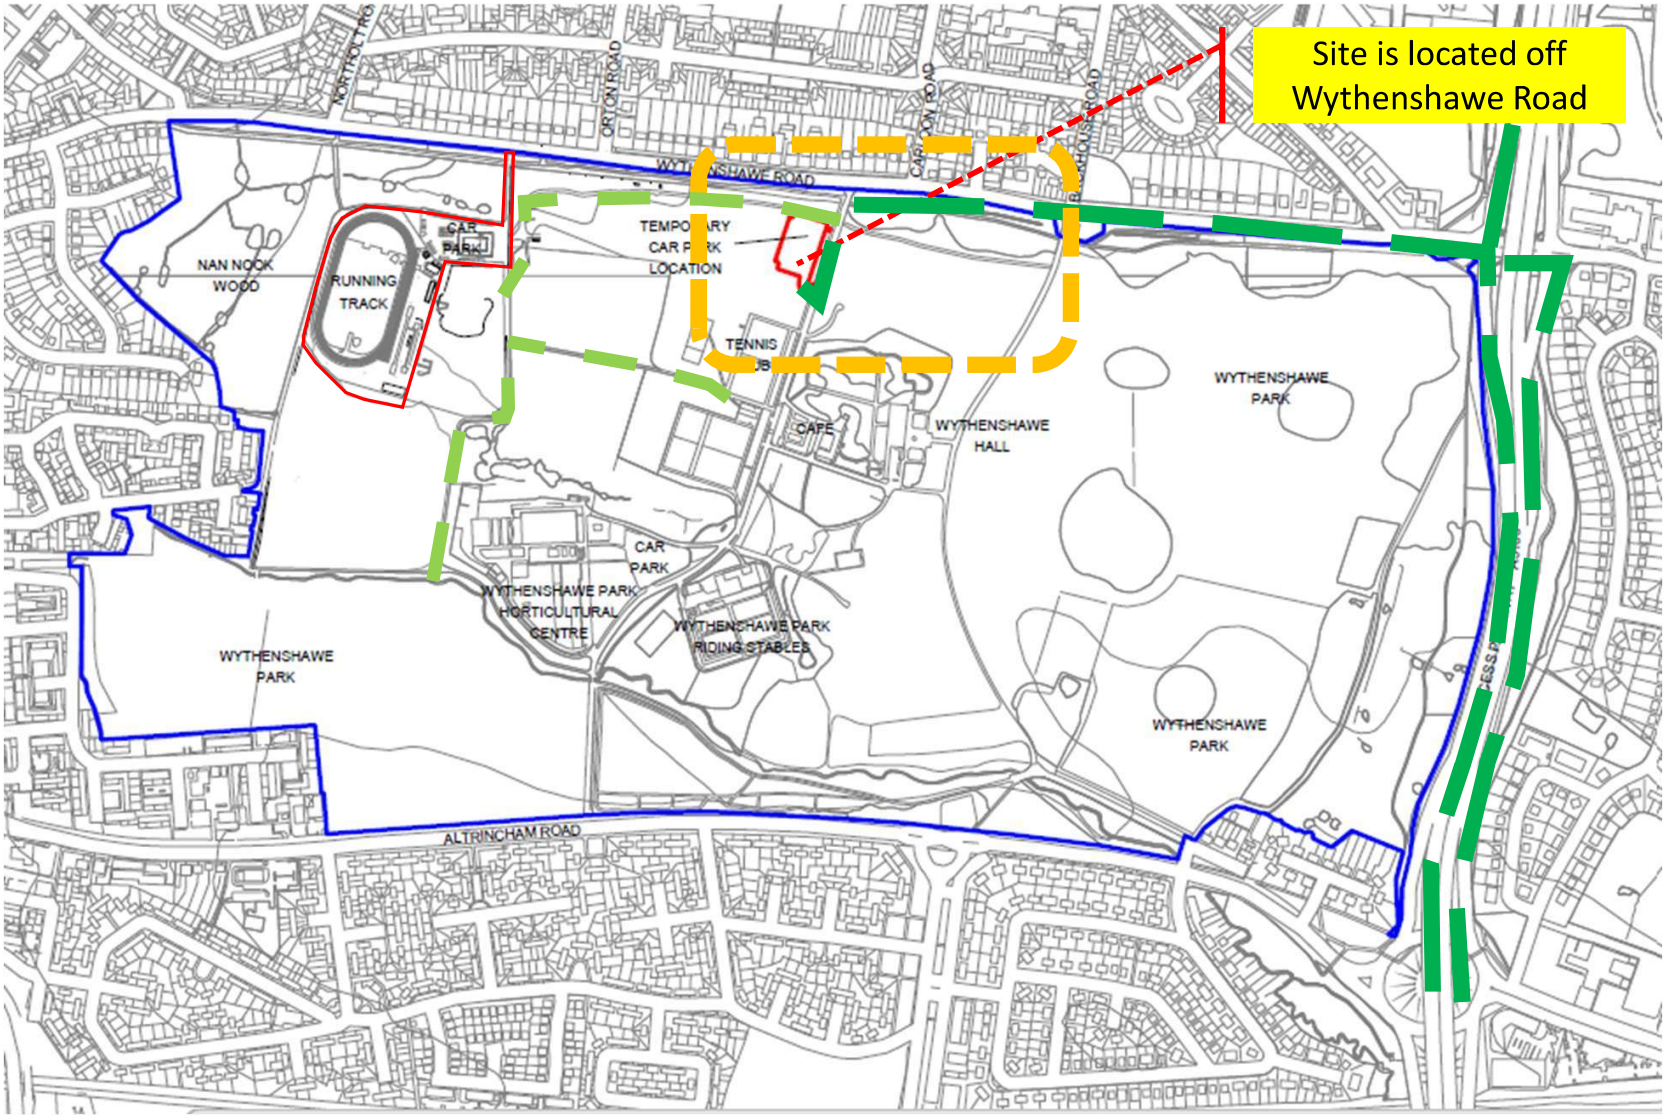


Public Vehicle Access Routes to temporary carpark during construction

Public Pedestrian Access Routes during construction

Construction Site Boundary no public access


Etec GROUP

Drawing No: WS-100-01

Project name: WYTHENSHAWE PARK TEMP CARPARK

Client: Alliance Leisure

Drawing name: Site location Plan

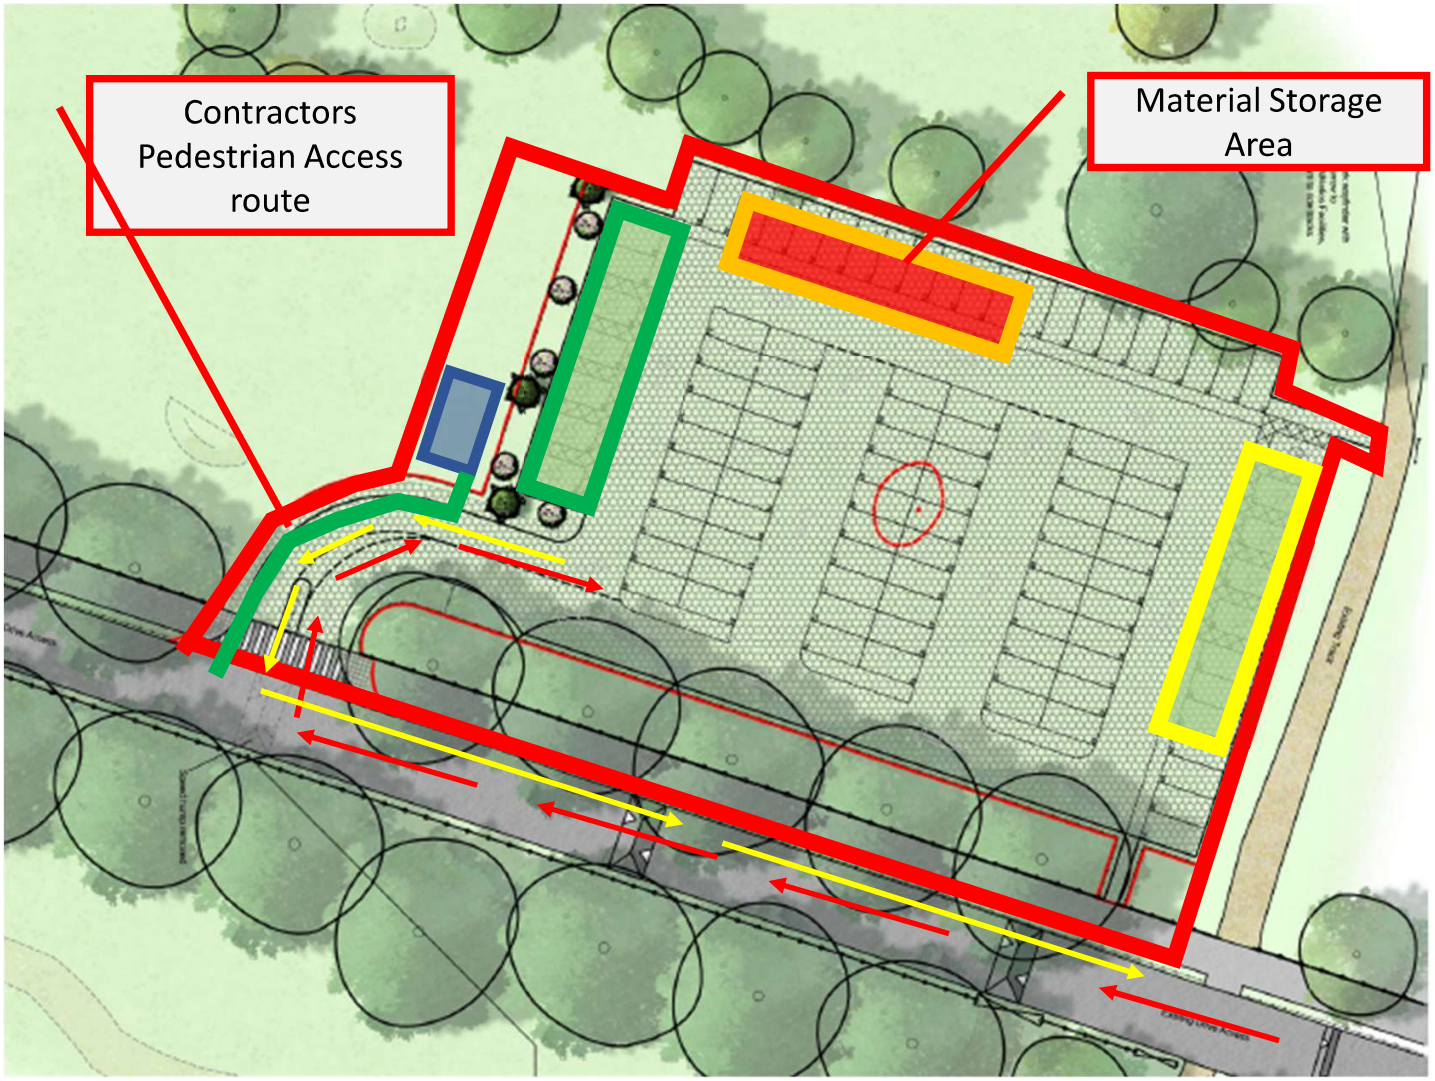

Welfare Unit

Site Boundary during construction works

Contractor Parking Phase one

Contractor Parking Phase Two

Egress

Access


Etec GROUP

Drawing No: WS-100-02

Project name: WYTHENSHAWE PARK TEMP CARPARK

Client: Alliance Leisure

Drawing name: Site Set Up Plan

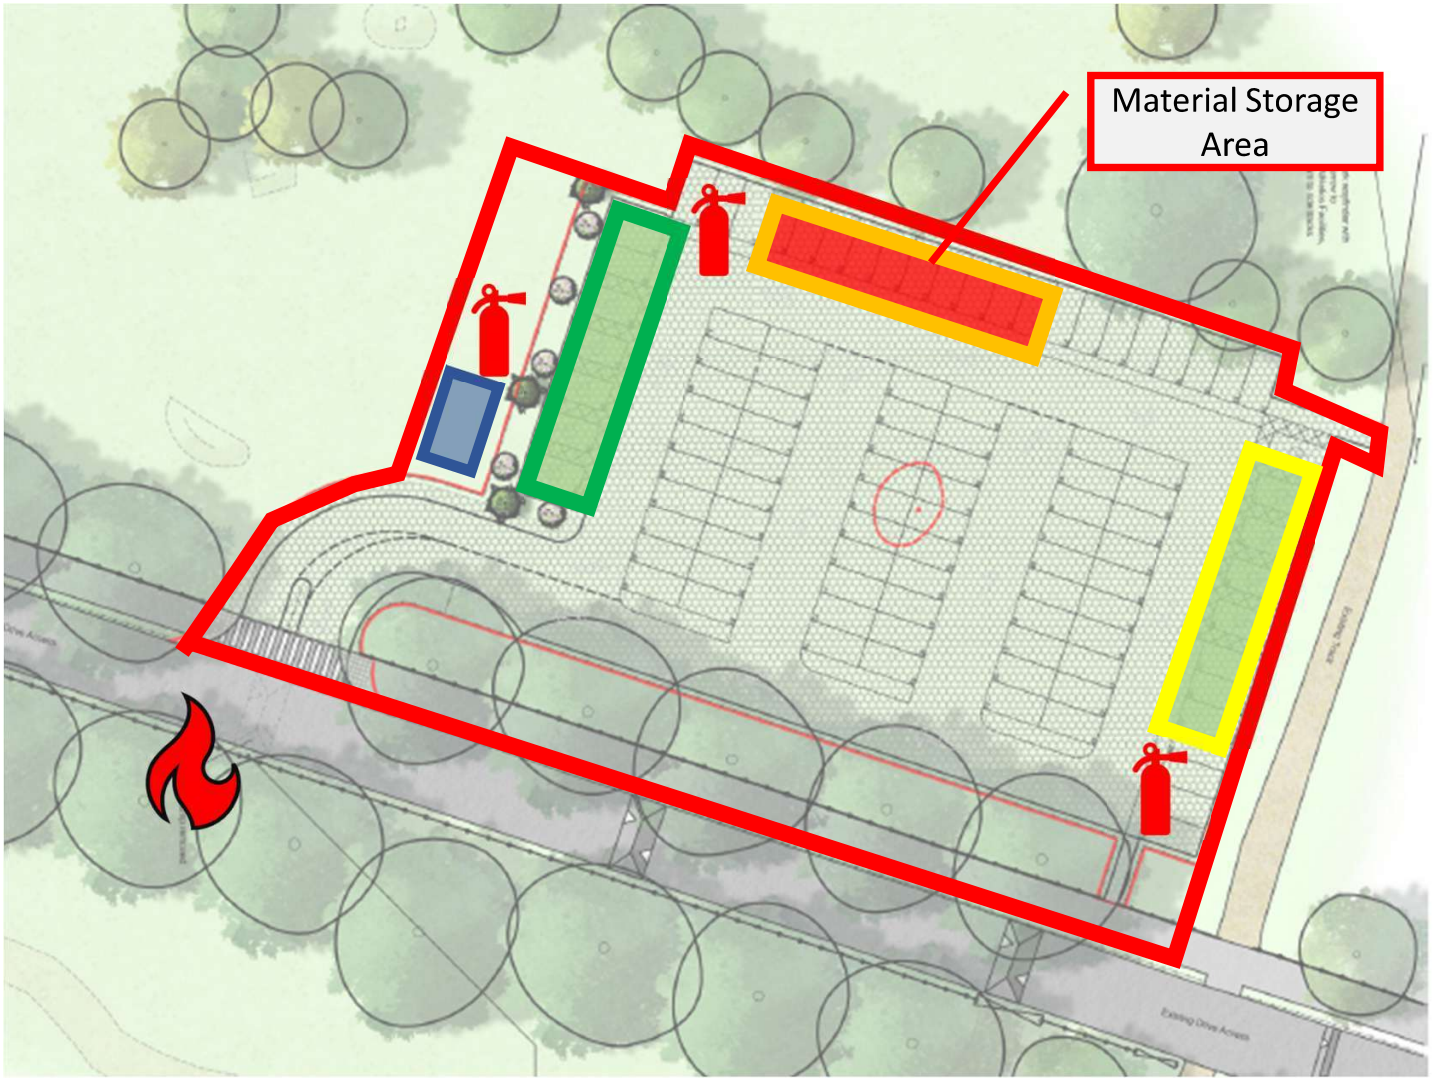

Fire Point

Fire Assembly Point

Welfare Unit

Site Boundary during construction works

Contractor Parking Phase one

Contractor Parking Phase Two


Etec GROUP

Drawing No: WS-100-03

Project name: WYTHENSHAWE PARK TEMP CARPARK

Client: Alliance Leisure

Drawing name: Fire Plan

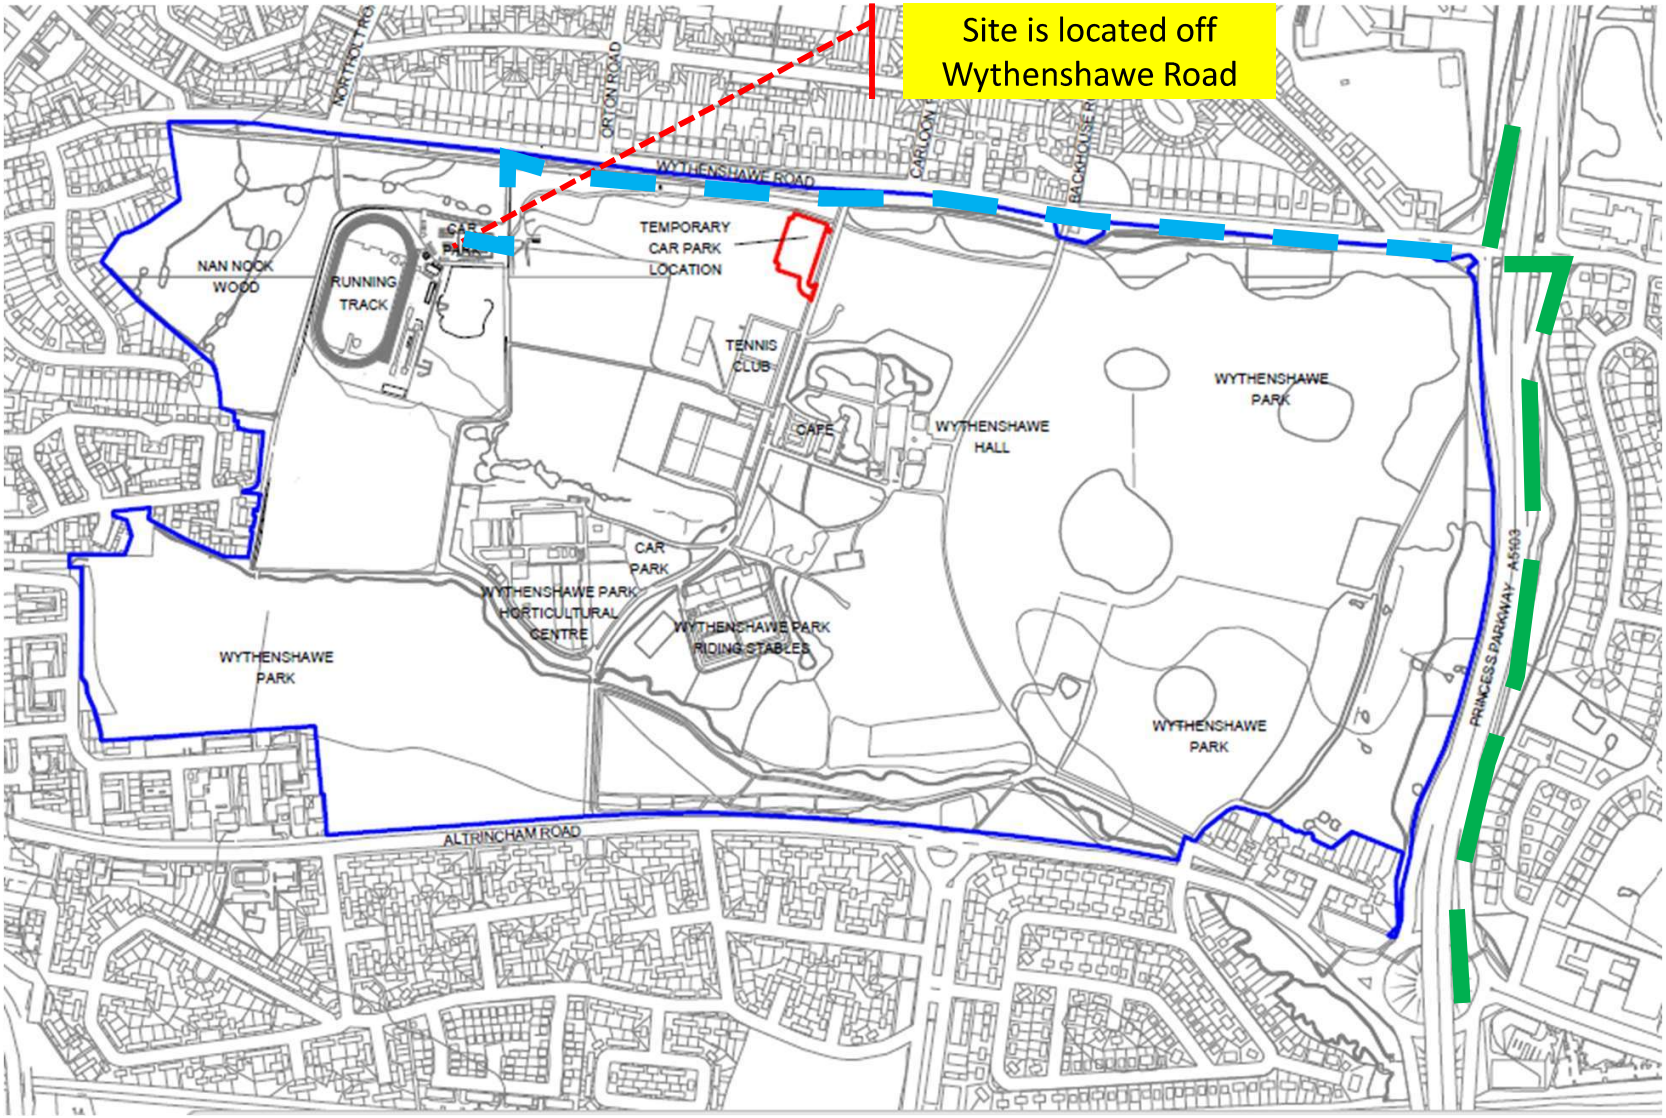

Contractors Vehicle Access Routes
SHOWN ONLY PUBLIC ACCESS IS SHOWN ON 007

Etec GROUP


Drawing No: WS-100-04

Project name: WYTHENSHAWE PARK

Client: Alliance Leisure

Drawing name: Site location Plan

CONSTRUCTION ON SITE PLAN NOT PUBLIC

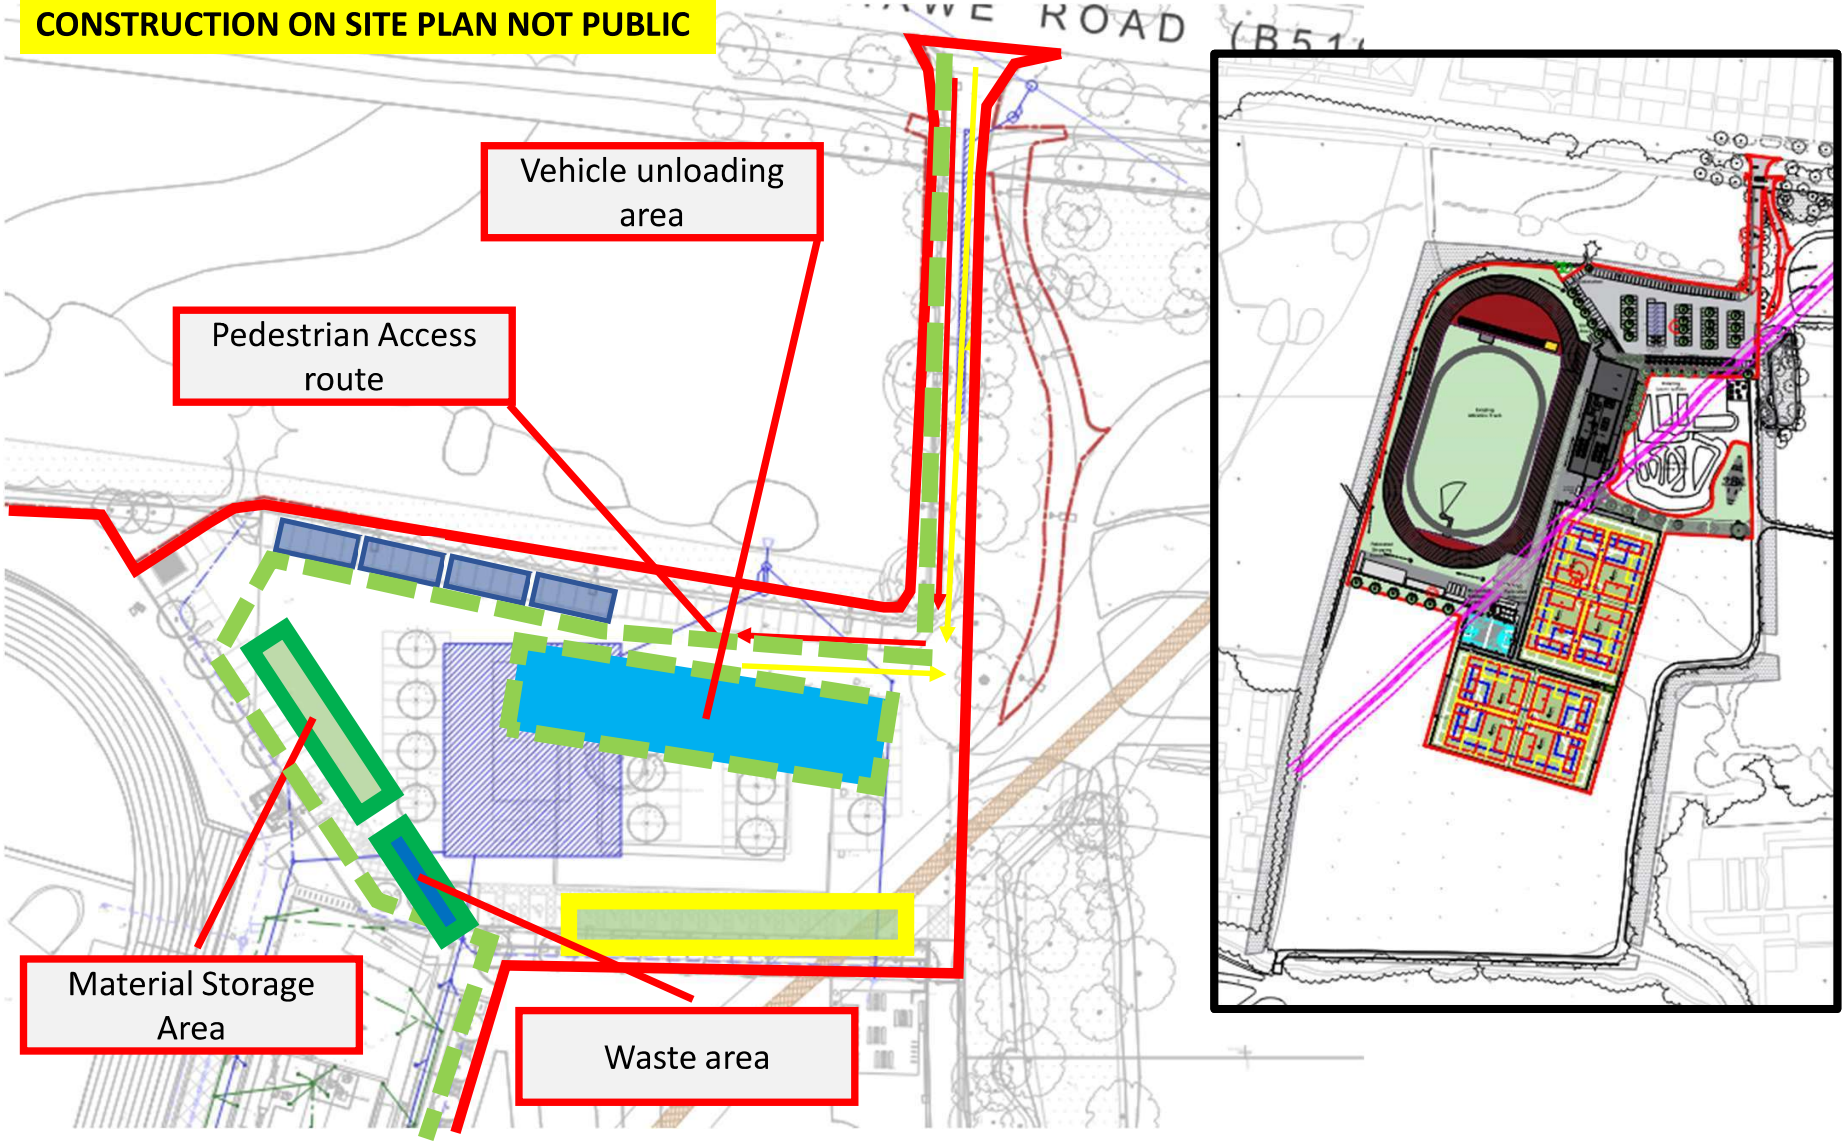

Site Welfare set up

Site Boundary during construction works

Pedestrian access route

Contractor Parking

Egress

Access


Etec GROUP

Drawing No: WS-100-05

Project name: WYTHENSHAWE PARK

Client: Alliance Leisure

Drawing name: Site Set Up Plan

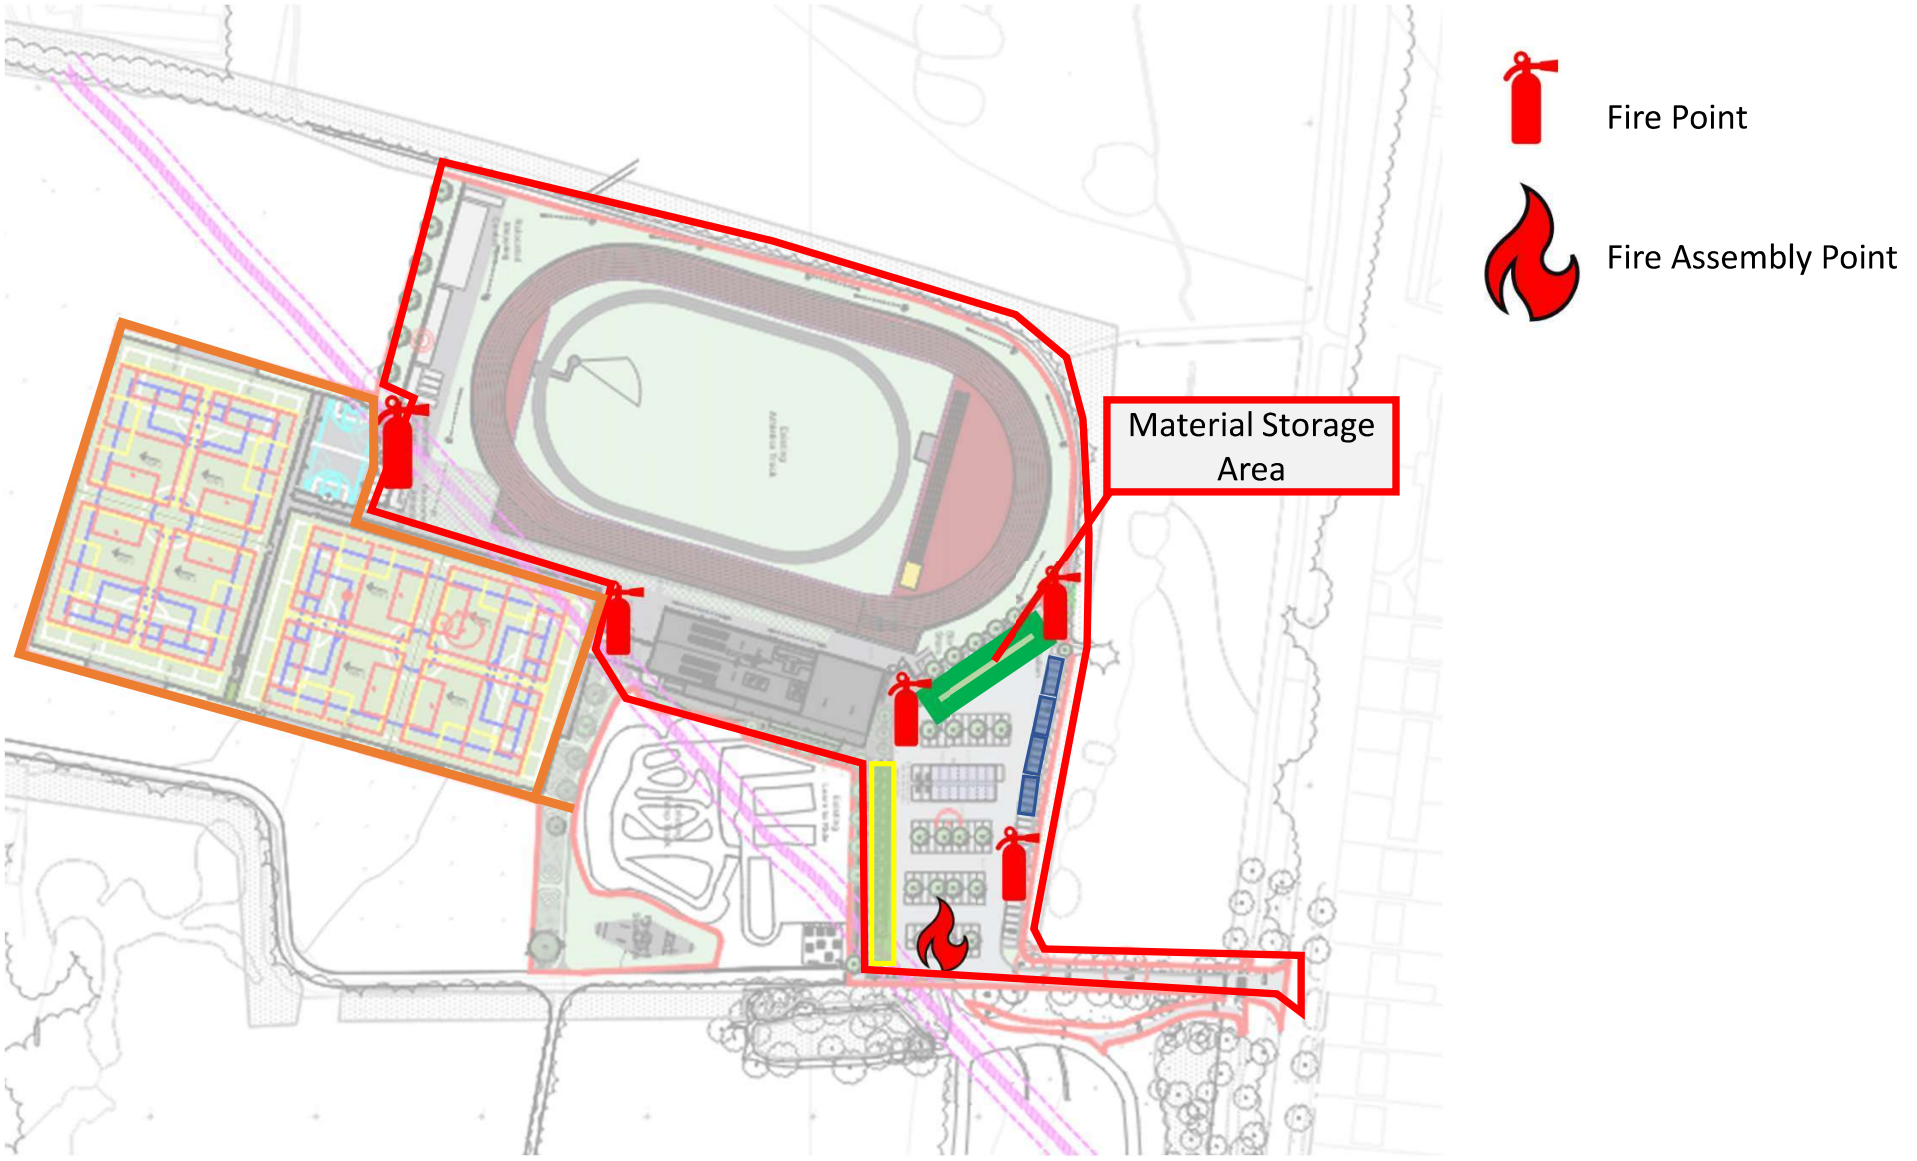

Welfare and site set up

Site Boundary during construction works

Safe routes for park users

Contractor Parking

Phase 2 to be construction site once AGP contractor appointed'.

Etec GROUP


Drawing No: WS-100-06

Project name: WYTHENSHAWE PARK TEMP CARPARK

Client: Alliance Leisure

Drawing name: Fire Plan



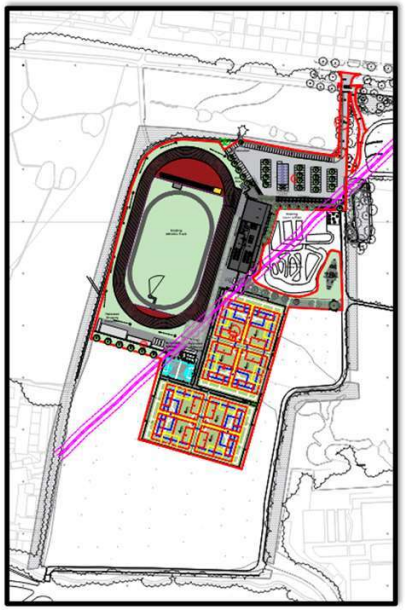

The green line clearly shows safe access for all park users to the baseball and green spaces during the construction works. This is shown from the temporary car park and the tennis club which are existing access points to the park area. The public has no interaction with the construction works during these works.

Storage container outside the construction site boundary

Site Boundary during construction works no public access

Park users access during the construction works

Etec GROUP

Drawing No: WS-100-07

Project name: WYTHENSHAWE PARK TEMP CARPARK


Client: Alliance Leisure

Drawing name: Public Access Plan

Wythenshawe park

Wythenshawe Sports ground


Office
24' x 9',
(7.2m x 2.7m)

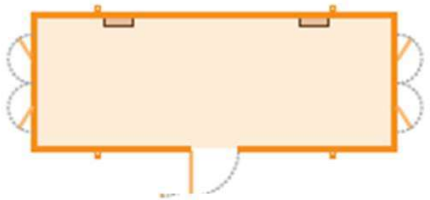


Office
24' x 9',
(7.2m x 2.7m)




Drying Room
24' x 9',
(7.2m x 2.7m)

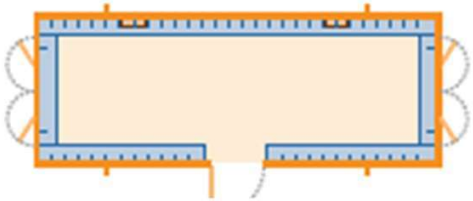

Canteen
32' x 10',
(9.6m x 3.0m)

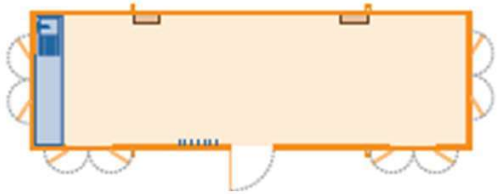


6 + 1 Toilet
32' x 10',
(9.6m x 3.0m)

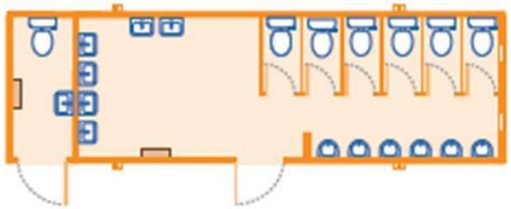


2 no stores
with lighting




Meeting Room /
Office 70 / 30,
32' x 10',
(9.6m x 3.0m)

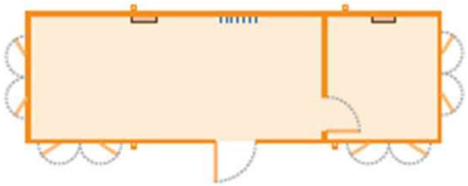


Drying Room
24' x 9',
(7.2m x 2.7m)

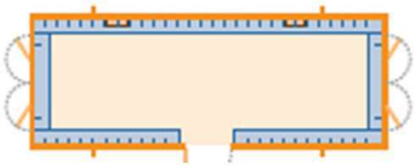

Canteen
24' x 9',
(7.2m x 2.7m)

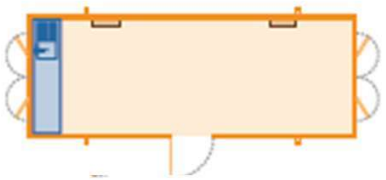

4 + 1 Toilet
+ Shower
24' x 9',
(6.3m x 2.7m)

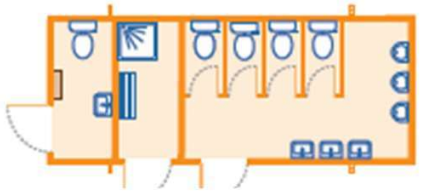

1 no stores
with lighting

