


Section A-A Detail

Scale 1:30

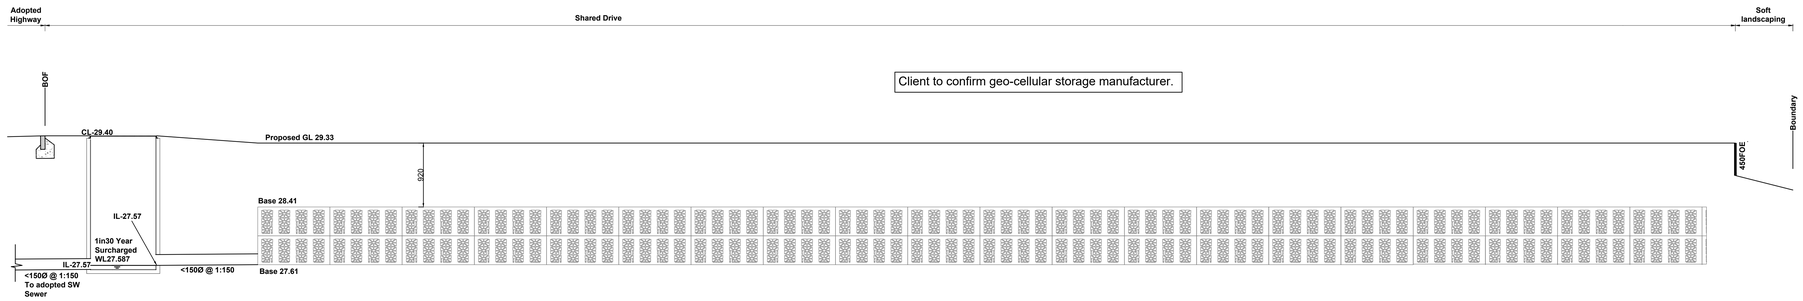


Section B-B Detail


Scale 1:30



SECTIONS PLAN VIEW
SCALE 1:500

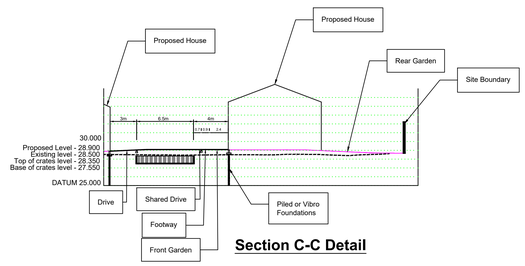


Section C-C Detail

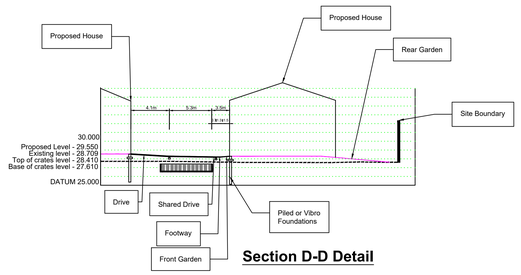


Section D-D Detail

Attenuation crates to be installed to manufactures details. Crates to be surrounded by 100mm sand layer.

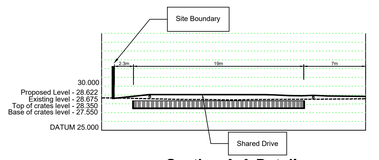

Section A-A Detail

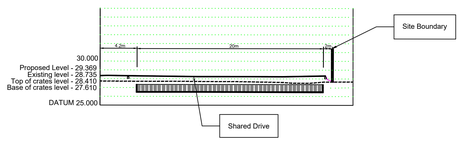

Section B-B Detail

CIVIL / STRUCTURAL DESIGN RISK MANAGEMENT

Abnormal or unusual residual risks associated with the design outcomes shown on this drawing are:-

RSK LDE LTD has followed its Design Risk Management process for Hazard Elimination and Risk reduction in developing the designs shown on this drawing.
Abnormal or unusual residual risks may be shown above where it is considered that such risk may not normally be expected by competent persons engaged on work of this nature or type.

Rev	Date	Amendment	Drawn	Chkd	Appd
P6	10.12.24	Updated crates ground levels to suit latest externals levels	JA	MAR	
P5	23.09.24	Updated crate size to move away from the boundary	JA	MAR	
P4	02.08.24	Revised in accordance with drainage layout	JA	MAR	
P3	10.04.24	Additional information added to sections as per clients request.	MG	MAR	
P2	04.04.24	Additional cross sections through crates added.	MG	MAR	
P1	27.02.23	First issue	AP	MAR	

LDE
CIVILS | STRUCTURES | HYDROLOGY
an RSK company
14 Beecham Court, Pemberton Business Park, Wigan, WN3 6PR United Kingdom
Tel: +44 (0) 1942 493255
Email: info@rsk.co.uk
Web: www.rsk.co.uk

Client: ANWYL thoughtful homes

Project Title: Harry Dalton Fields Chorlton

Status: DETAILED DESIGN

Drawing Title: Section through Attenuation

Drawn	Date	Checked	Date	Approved	Date
AP	MAR 23	MAR	MAR 23		

Scale	Orig Size	Dimensions
1:500	A0	

Project No.	File Name
882551	40-21

Drawing No.							Rev.
882551						40-21	P6
Project No.	Orig.	Vol./Sys.	Lev./Loc.	Type	Role	Draw. No.	

Scale 1:500
0 5 10 15 20 25m

File Location: L:\001 JOBS LIVE WIGAN\882551 - HARRY DALTON FIELDS, CHORLTON ANWYL\GRAPHNFRASTRUCTURE\40-21 SECTION THROUGH ATTENUATION.DWG