
A0

Do Not Scale

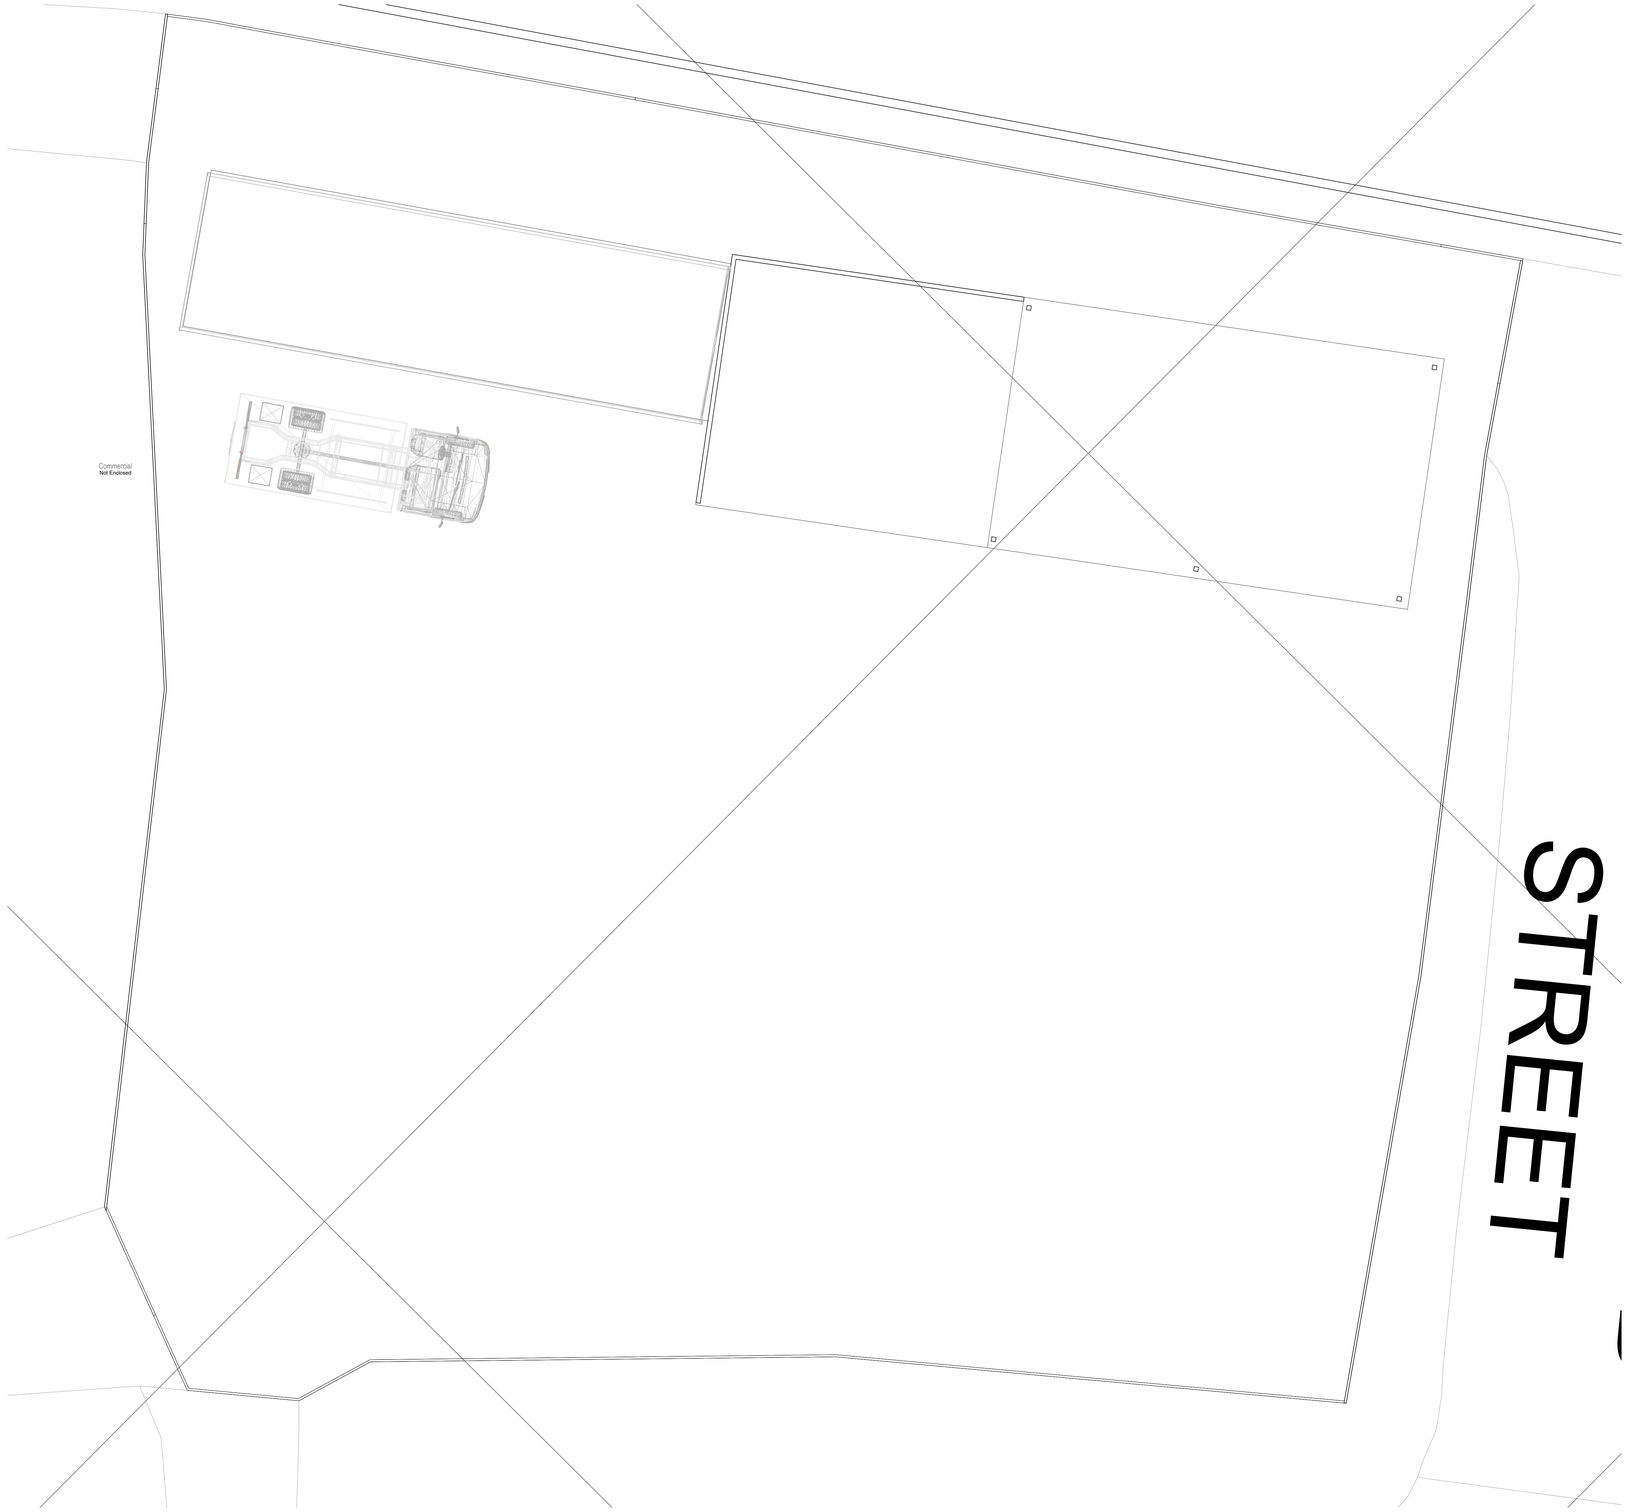

1 Level 0 Existing
1 : 50

0m 1m 2m 3m 4m 5m

VISUAL SCALE 1:50 @ A0

N

NOTES:

This drawing is not a working drawing, and is not to be used for construction purposes.

A- Planning Submission
P - Building Regulations Submission

The main contractor is responsible for informing himself of all dimensions relating to the job on site. Moreover, the drawing and any other relevant documents.

All existing walls, foundations and bricks to either side and above are to be confirmed load bearing or non-load bearing by the main contractor on site prior to work commencing.

Any existing walls to be removed are to be supported temporarily during the construction period.

Boundaries, angles, and dimensions are to be checked by the main contractor prior to work commencing.

Written dimensions only to be used from this drawing. For more consult the main designer for clarification.

Status
PLANNING PERMISSION

Client

Project Title
305 OLDHAM ROAD MANCHESTER M40 7PS

Drawing Title
Existing Ground Floor Plan A0

Project No.
2026_033

Drawing No.
002-SI-XX-00-DR-I-P4

Rev.

Drawing Date

Scale at A1
1 : 50

Created By
Author

06/08/2026 13:04:29