
A1

Do Not Scale

The creative content/information contained herein is confidential. It is the intellectual property of MB planning. and any use and/or reproduction is expressly prohibited without our prior written consent.

Please note: All dimensions shown have been provided in good faith but MB planning will not accept any resposibility for any incorrect measurements, therefore prior to any work being carried out, contractors should carry out thier own site survey. If in doubt please consult with the site manager/ engineers before proceeding.

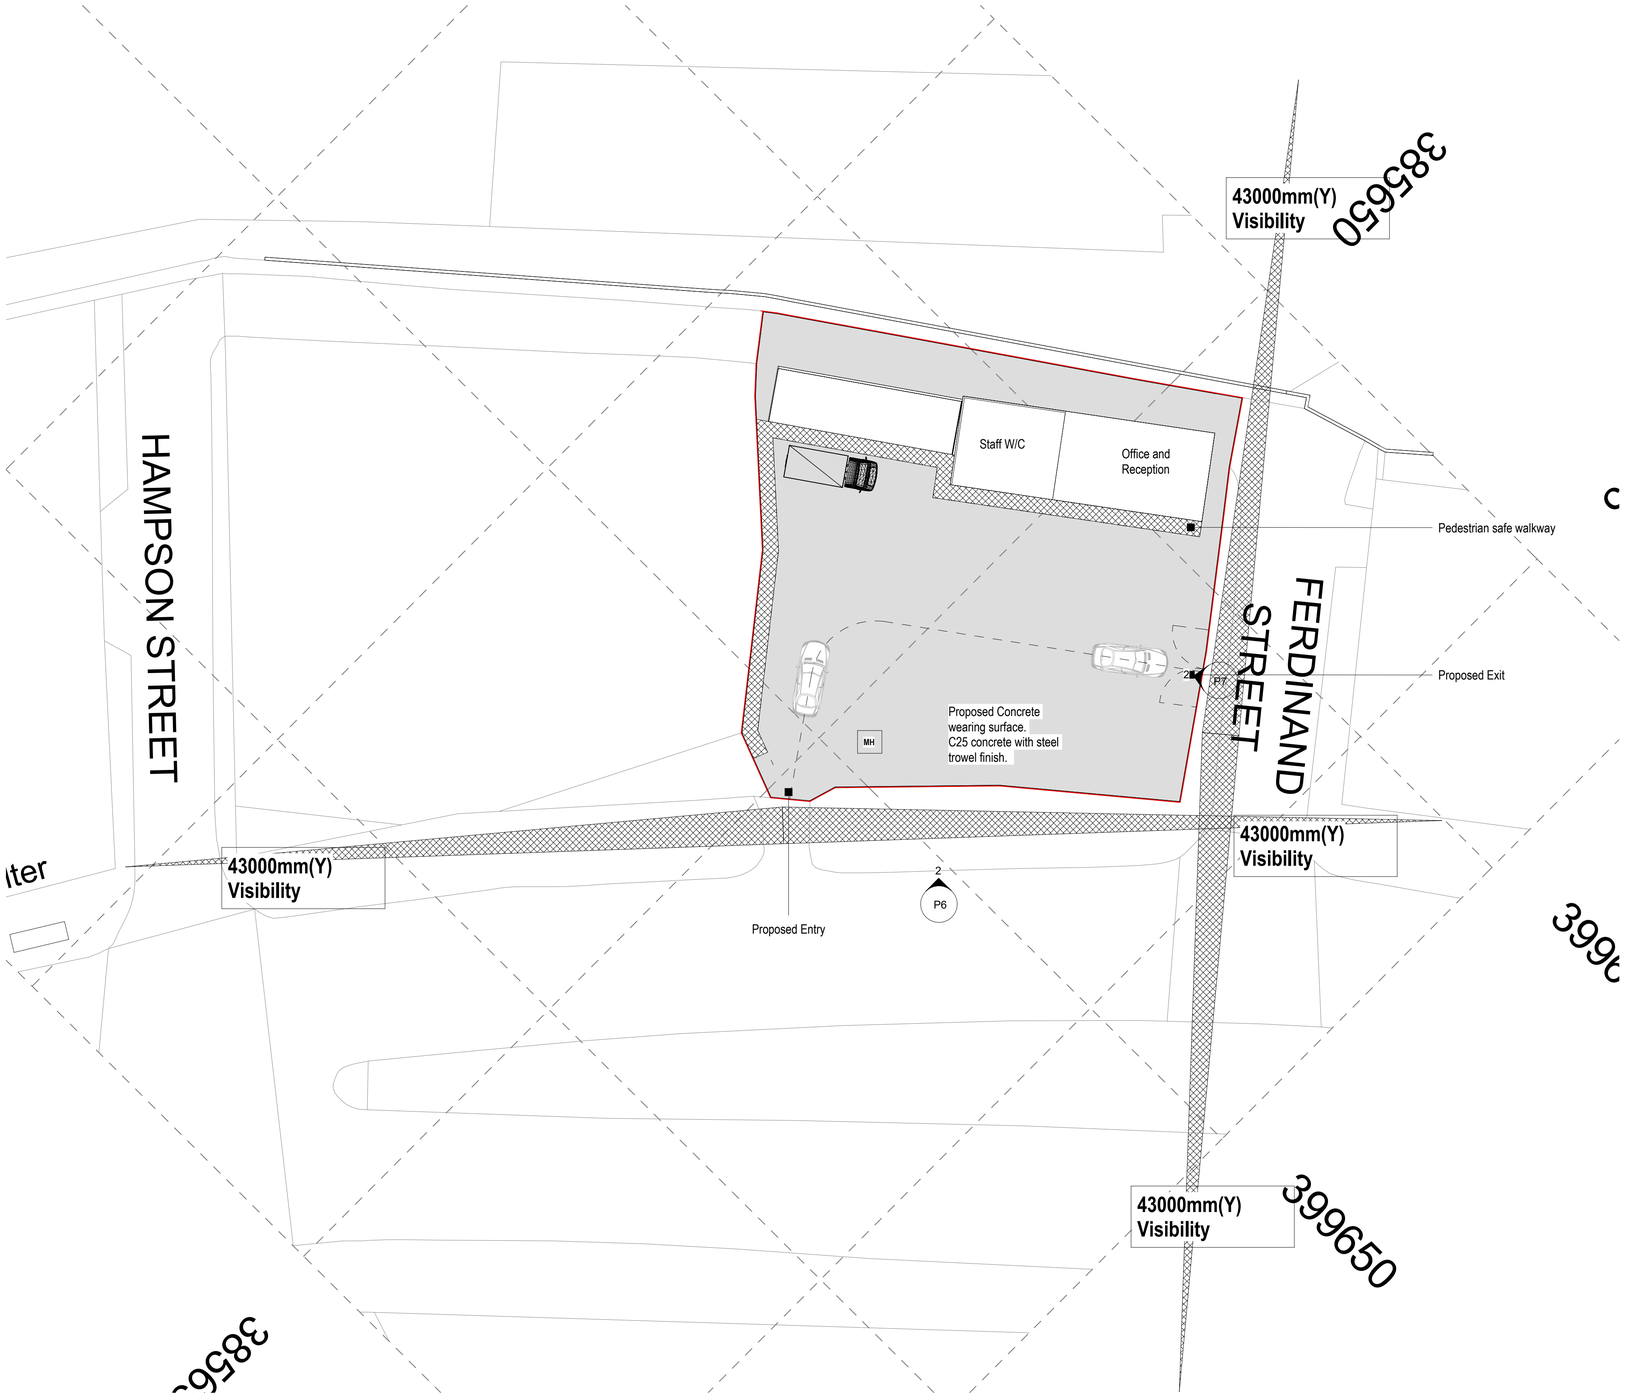

1 Proposed Site Plan
1 : 200

0m 4m 8m 12m 16m 20m

VISUAL SCALE 1:200 @ A1

N

Status
PLANNING PERMISSION

Client

Project Title
305 OLDHAM ROAD MANCHESTER M40 7PS

Drawing Title
Proposed Site Plan A1

Project No.
2026_033

Drawing No.
002-SI-XX-00-DR-I-P3

Rev

Drawing Date

Scale at A1
1 : 200

Created By
Author

06/08/2026 13:04:27