

NOTES

ALL DIMENSIONS TO BE CHECKED ON SITE PRIOR TO ANY MANUFACTURING OR FABRICATION AND ANY ANOMALIES TO BE BROUGHT TO THE ATTENTION OF THE ARCHITECT.

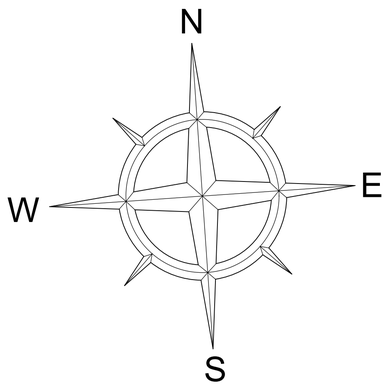

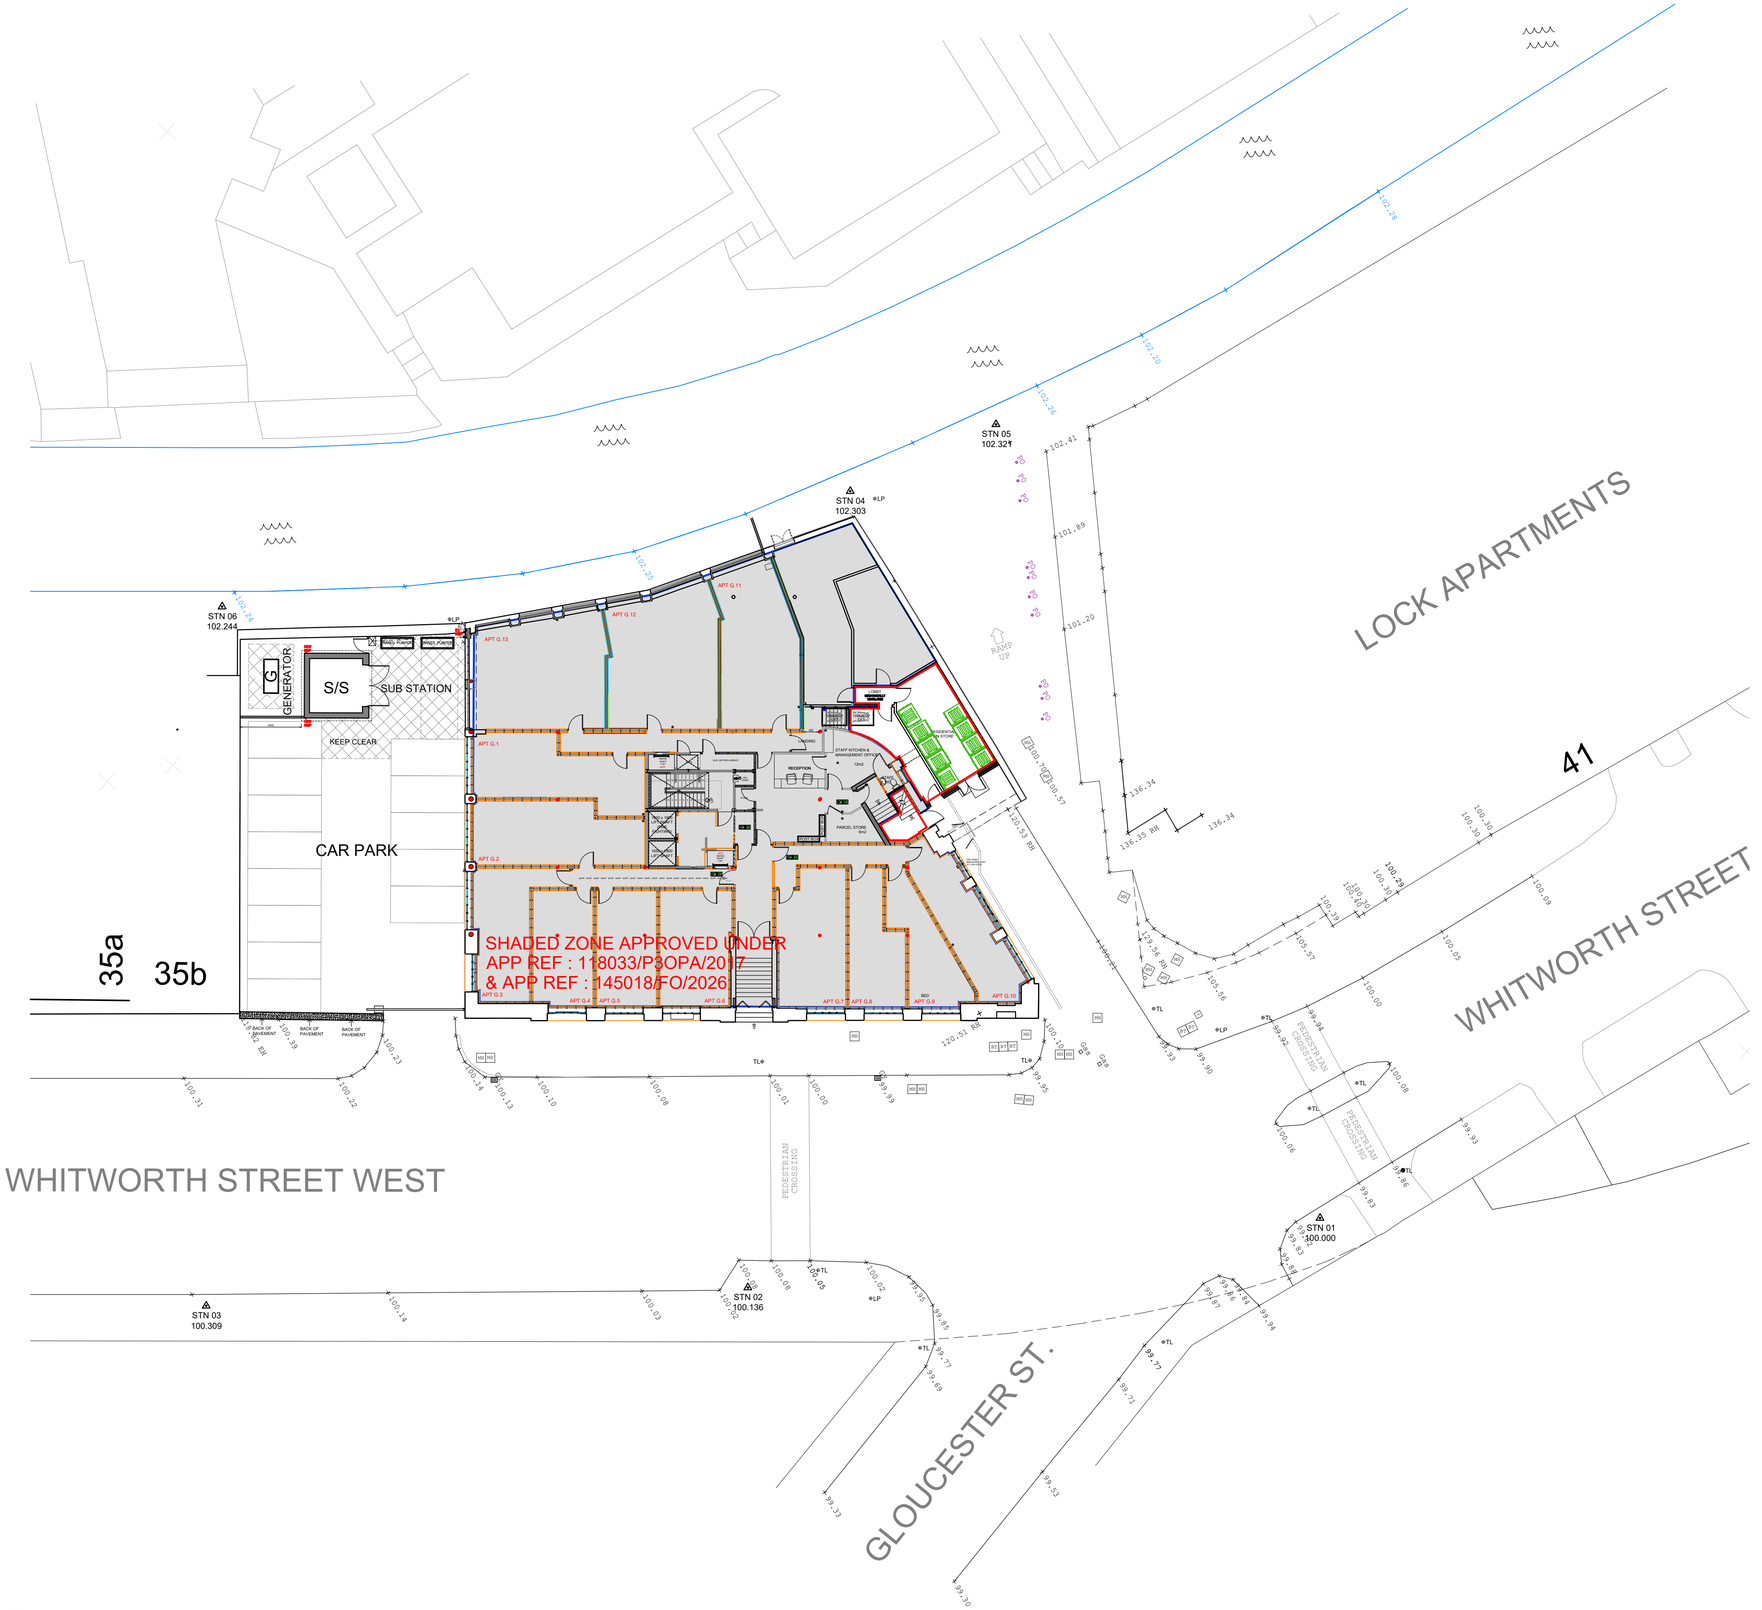

0 10m

SCALE 1:200

REV	AMENDMENTS	BY	DATE
P1	FIRST ISSUE	SM	13.08.26

EXISTING

PROJECT

PROPOSED RESIDENTIAL DEVELOPMENT
BARCLAY HOUSE
WHITWORTH STREET WEST
MANCHESTER

CLIENT

PLP CONSTRUCTION LTD

DRAWING TITLE

EXISTING SITE PLAN

DRAWN	SM	DATE	13.08.2026
CHECKED		SCALE	1:200 (A1)
APPROVED			

HOWARD & SEDDON A.R.I.B.A.
CHARTERED ARCHITECTS
64 WASHWAY ROAD
SALE, CHESHIRE, M33 7RE
TEL NO. 0161 - 973 8296
FAX NO. 0161 - 962 3485
E-MAIL : ADMIN@HOWARDANDSEDDON.CO.UK

JOB No.	DRG No.	REVISION
12,982	1011	P1