
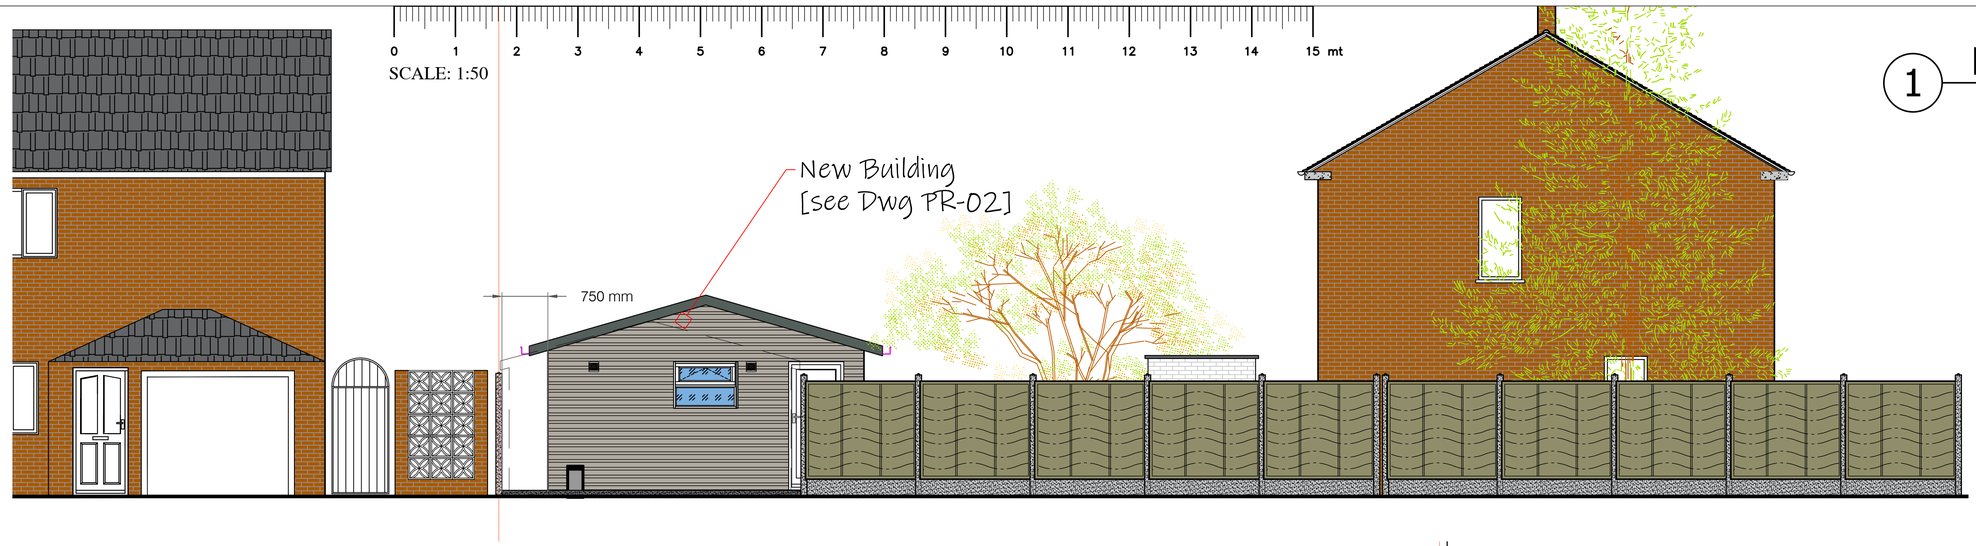


1 Proposed West Elevation

Scale: 1:50

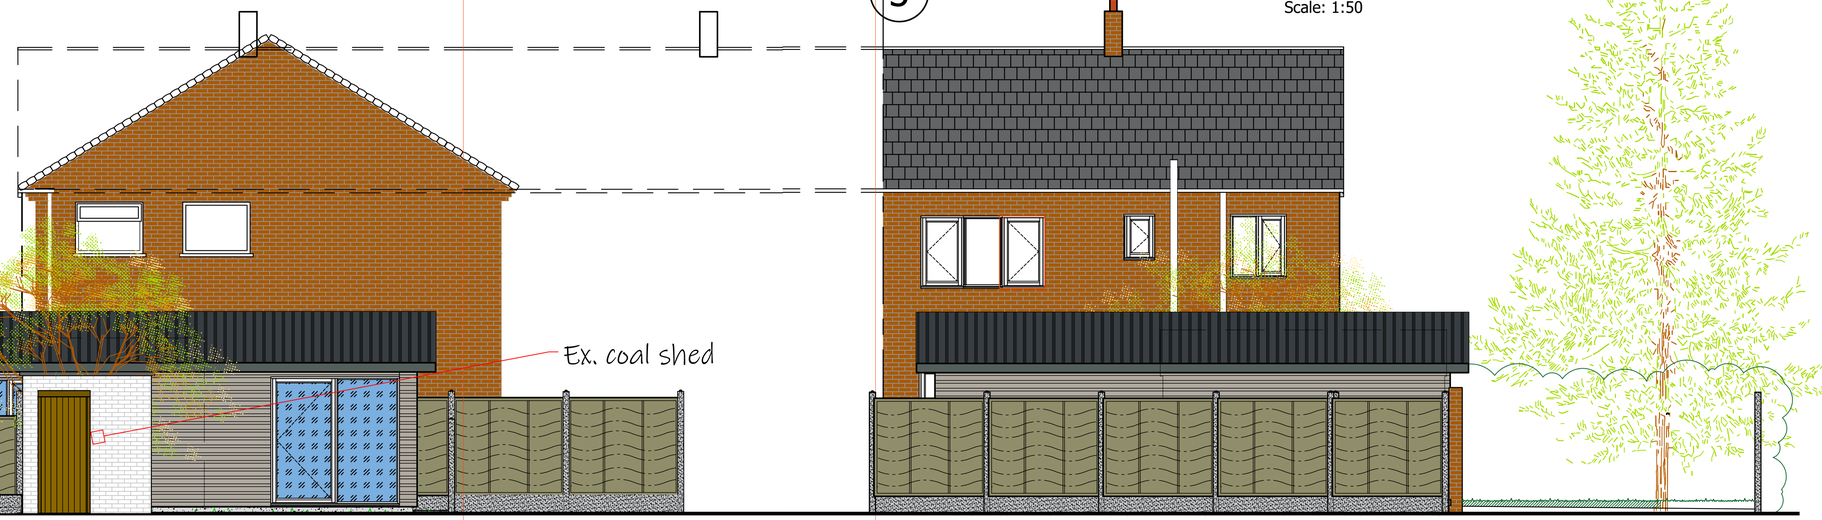


2 Proposed South Elevation

Scale: 1:50

3 Proposed North Elevation

Scale: 1:50

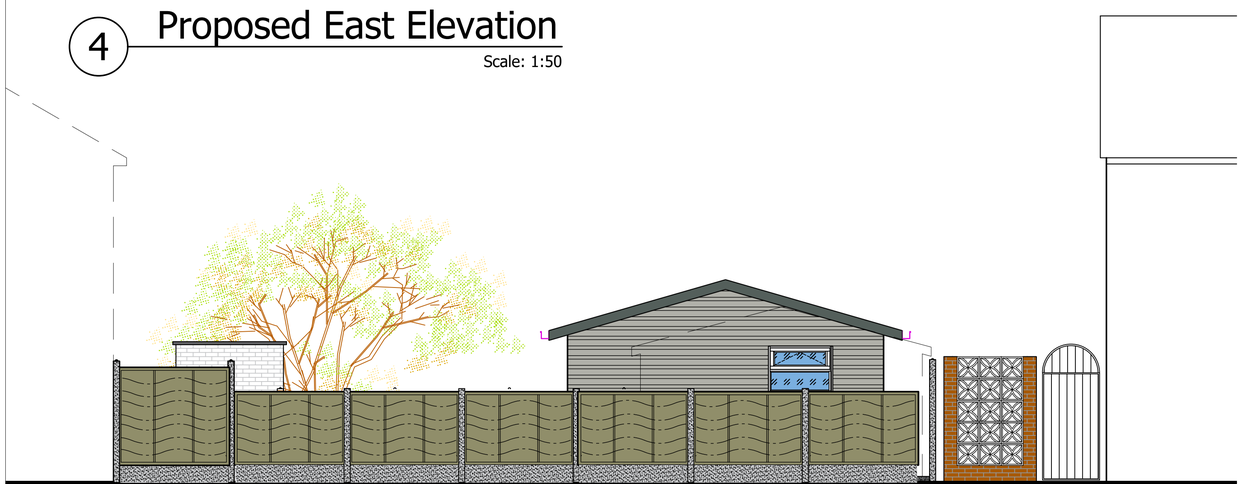

4 Proposed East Elevation

Scale: 1:50

1. No dimensions are to be scaled from this drawing. Final construction dimensions to be dictated by manufacturer during detailed design stage.
2. Minor changes to profile of gutters and fascias is to be expected depending on exact product the manufacturer uses during detailed design.
3. Refer to section lines on Dwg PR.01 and EX.01 to understand visual representations
4. Refer to Dwg PR-02 for details on new modular building

Project	Garage Replacement 193 Wythenshawe Road, Manchester M23 9DB
Applicant	Ben Dickinson Çiğdem Erginer
Phase	Planning
Title	Proposed Visible Elevations
No.	PR-03
Drawn	Ben Dickinson

A1 Rev A Date: Aug 26

