
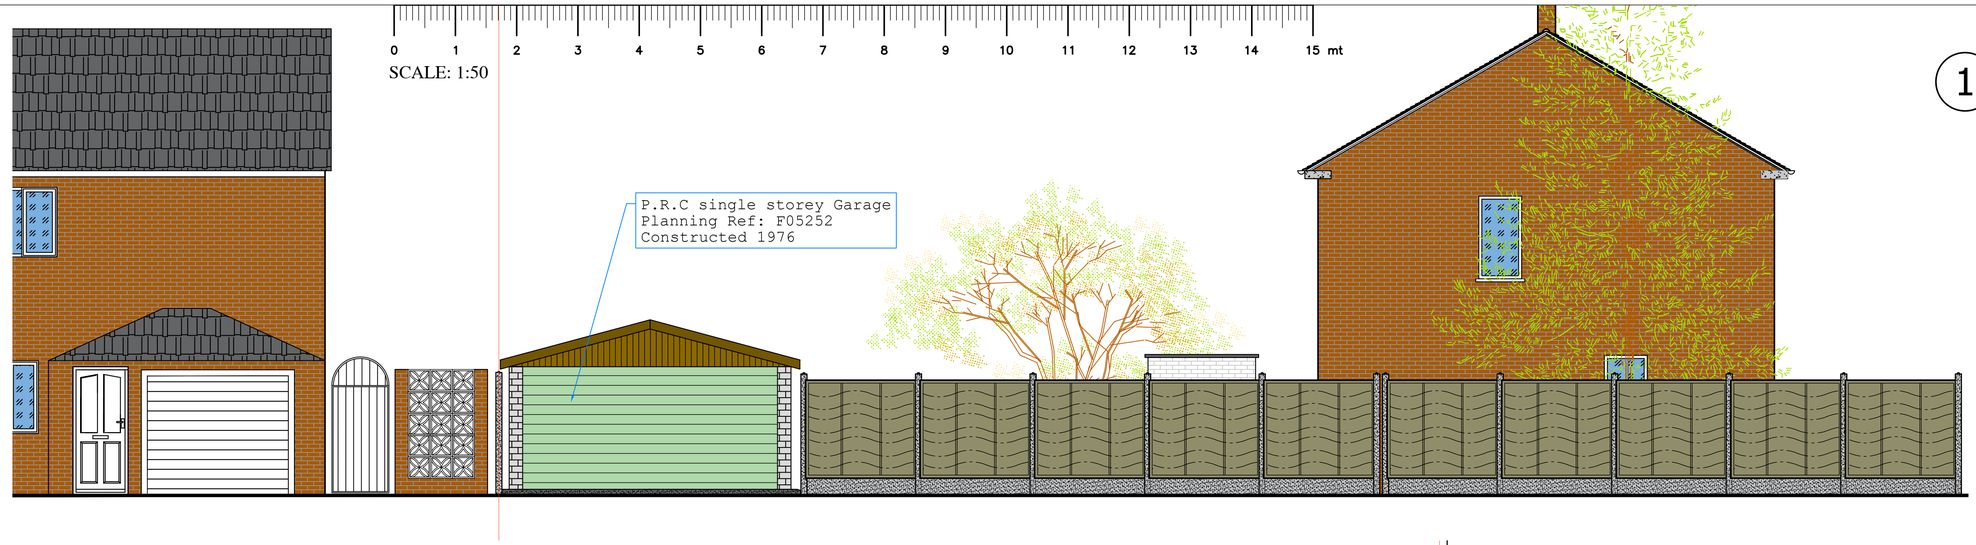


1 Existing West Elevation

Scale: 1:50

2 Existing South Elevation

Scale: 1:50

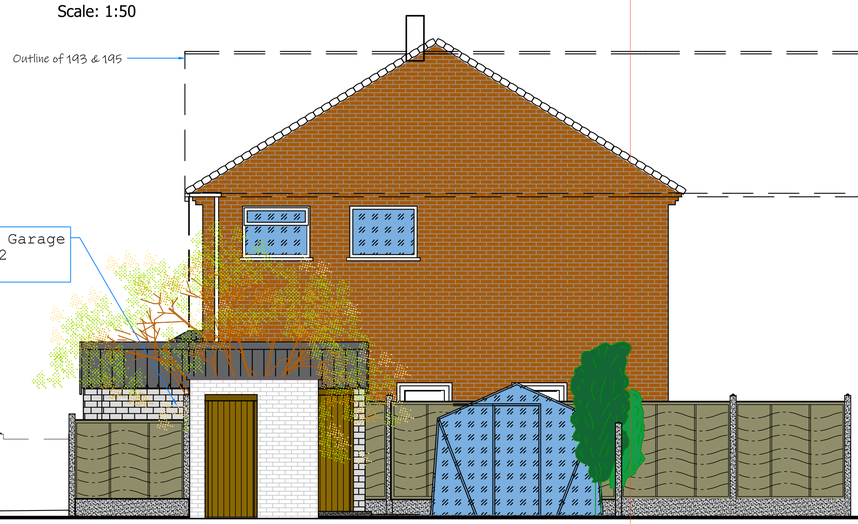


3 Existing North Elevation

Scale: 1:50



4 Existing East Elevation

Scale: 1:50

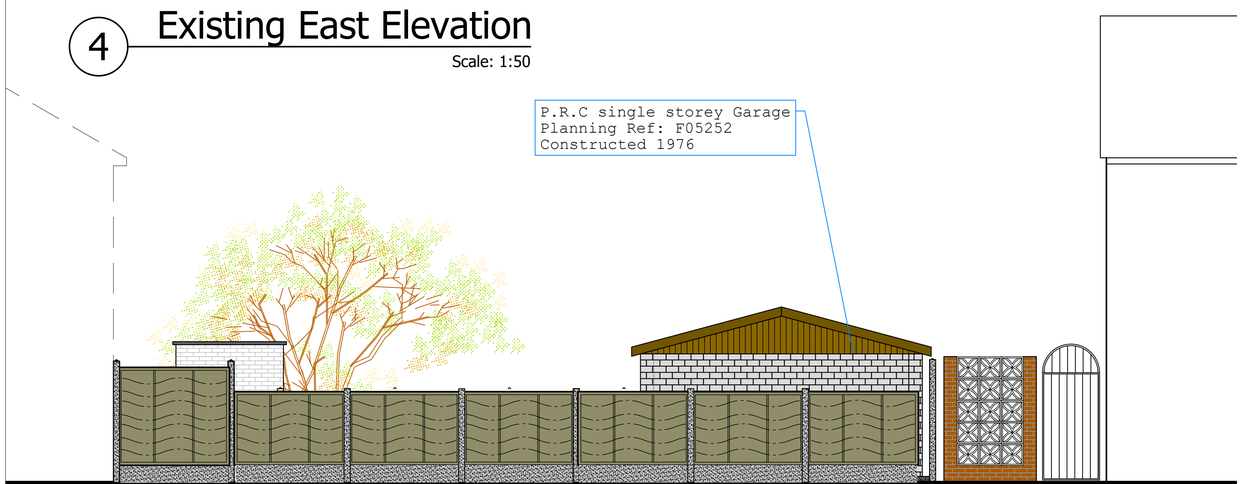

1. No dimensions are to be scaled from this drawing.
2. Refer to section lines on Dwg EX.01 to understand visual representations

Project	Garage Replacement 193 Wythenshawe Road, Manchester M23 9DB
Applicant	Ben Dickinson Çiğdem Erginer
Phase	Planning
Title	Ex. Visible Elevations
No.	EX-03
Drawn	Ben Dickinson

A1 Rev A Date: Aug 26

0 10 20 30 40 50 60 70 80 90 100 mm
⅛ ths 1" ½" 2" ½" 3" ½" 4" inch