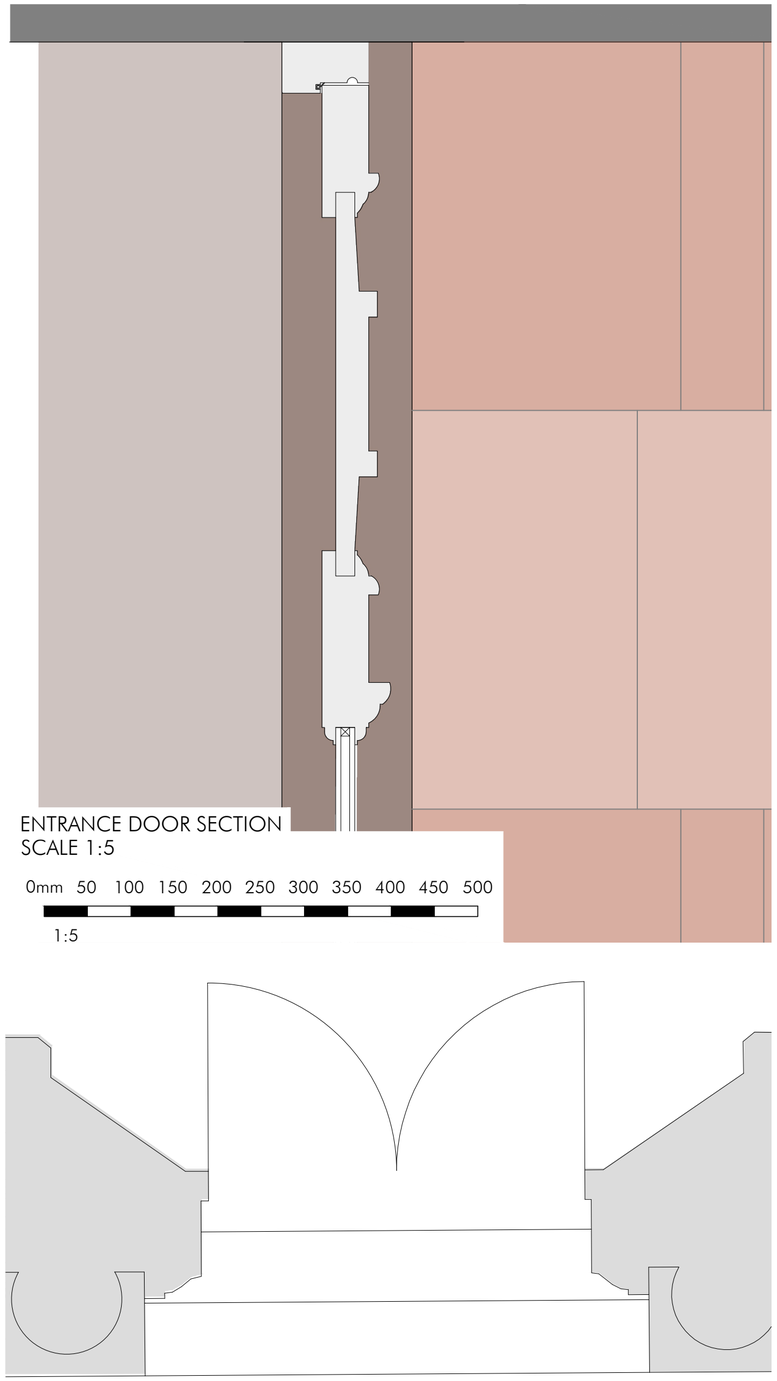


ENTRANCE DOOR SECTION
SCALE 1:5


0mm 50 100 150 200 250 300 350 400 450 500

1:5

EXISTING HOTEL ENTRANCE - YORK STREET
SCALE 1:20

0m 0.25 0.5 1 1.5 2


1:20

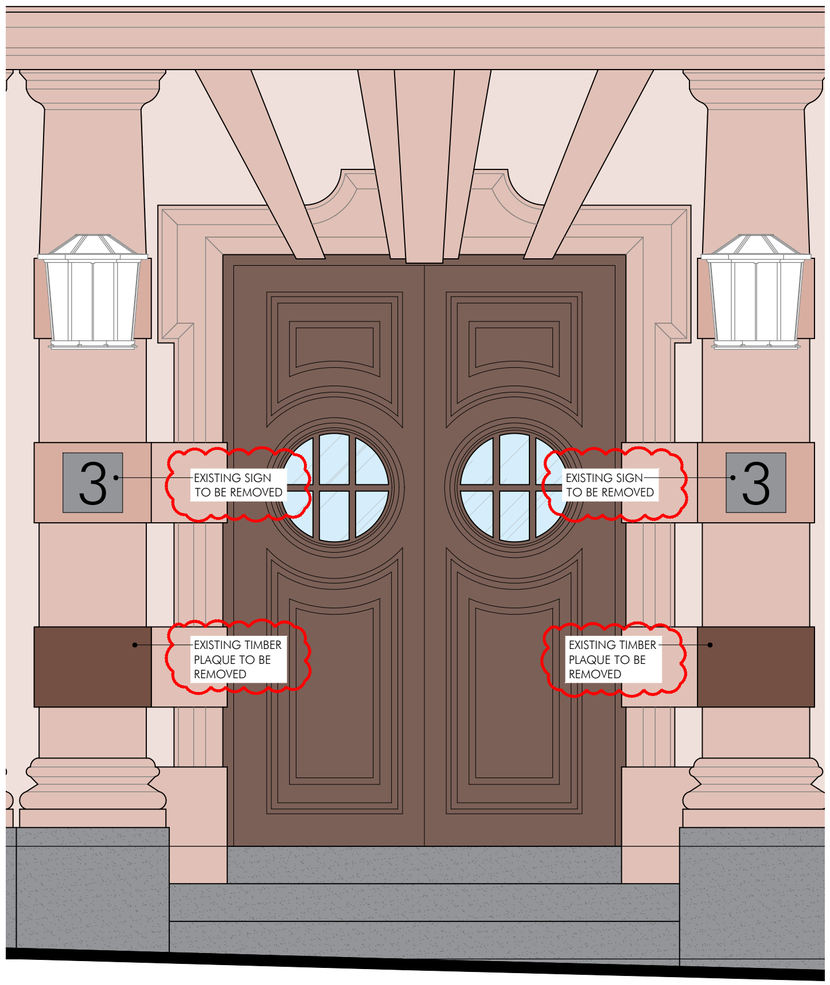

EXISTING FRONT ELEVATION - YORK STREET
(SOUTH WEST FACING)
SCALE 1:20

0m 0.25 0.5 1 1.5 2

1:20

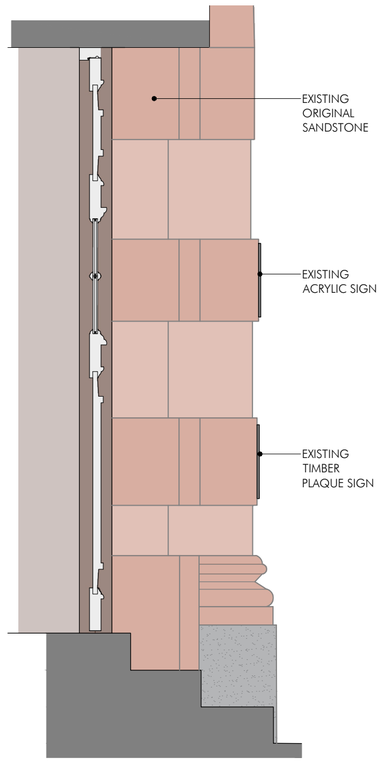

EXISTING ENTRANCE
DOOR SECTION
SCALE 1:20

PC	REV A: ADDITIONAL NOTES ADDED.	17/08/26	SP
PC	DRAWN	JUNE 26	SP
DRAWN	REVISION	DATE	VER

ALLISON PIKE

ARCHITECTS & DESIGNERS

7 Buxton Road West, Disley,
Stockport, Cheshire, SK12 2AE.
Website: www.allisonpike.com

Telephone: 01663 763000
Facsimile: 01663 766772
Email: studio@allisonpike.com

© Allison Pike Partnership Limited.

PLANNING ISSUE

PROJECT
INNKEEPER'S COLLECTION
1-3 YORK STREET (BROWNS)
MANCHESTER

TITLE
EXISTING BUILDING SECTION
SIGNAGE

SCALE
VAR @ A2

JOB No	DRAWING No	REV
MAB46	AP103	A