
COPYRIGHT OF THIS DRAWING IS VESTED IN BPM ARCHITECTURAL AND IT MUST NOT BE COPIED OR REPRODUCED WITHOUT WRITTEN CONSENT. FIGURED DIMENSIONS ONLY ARE TO BE TAKEN FROM THIS DRAWING, ALL CONTRACTORS MUST VISIT THE SITE AND BE RESPONSIBLE FOR TAKING AND CHECKING ALL DIMENSIONS RELATIVE TO THEIR WORK. ANY DISCREPANCIES TO BE REPORTED BEFORE WORK COMMENCES. ANY DRAWINGS ISSUED IN ELECTRONIC DATA FORMAT ARE DRAWINGS ISSUED AS 'READ ONLY' AND SHOULD NOT BE INTERROGATED FOR MEASUREMENT ALL DIMENSIONS AND LEVELS SHOULD BE 'READ ONLY' FROM THOSE VALUES STATED IN TEXT, ON THE DRAWINGS

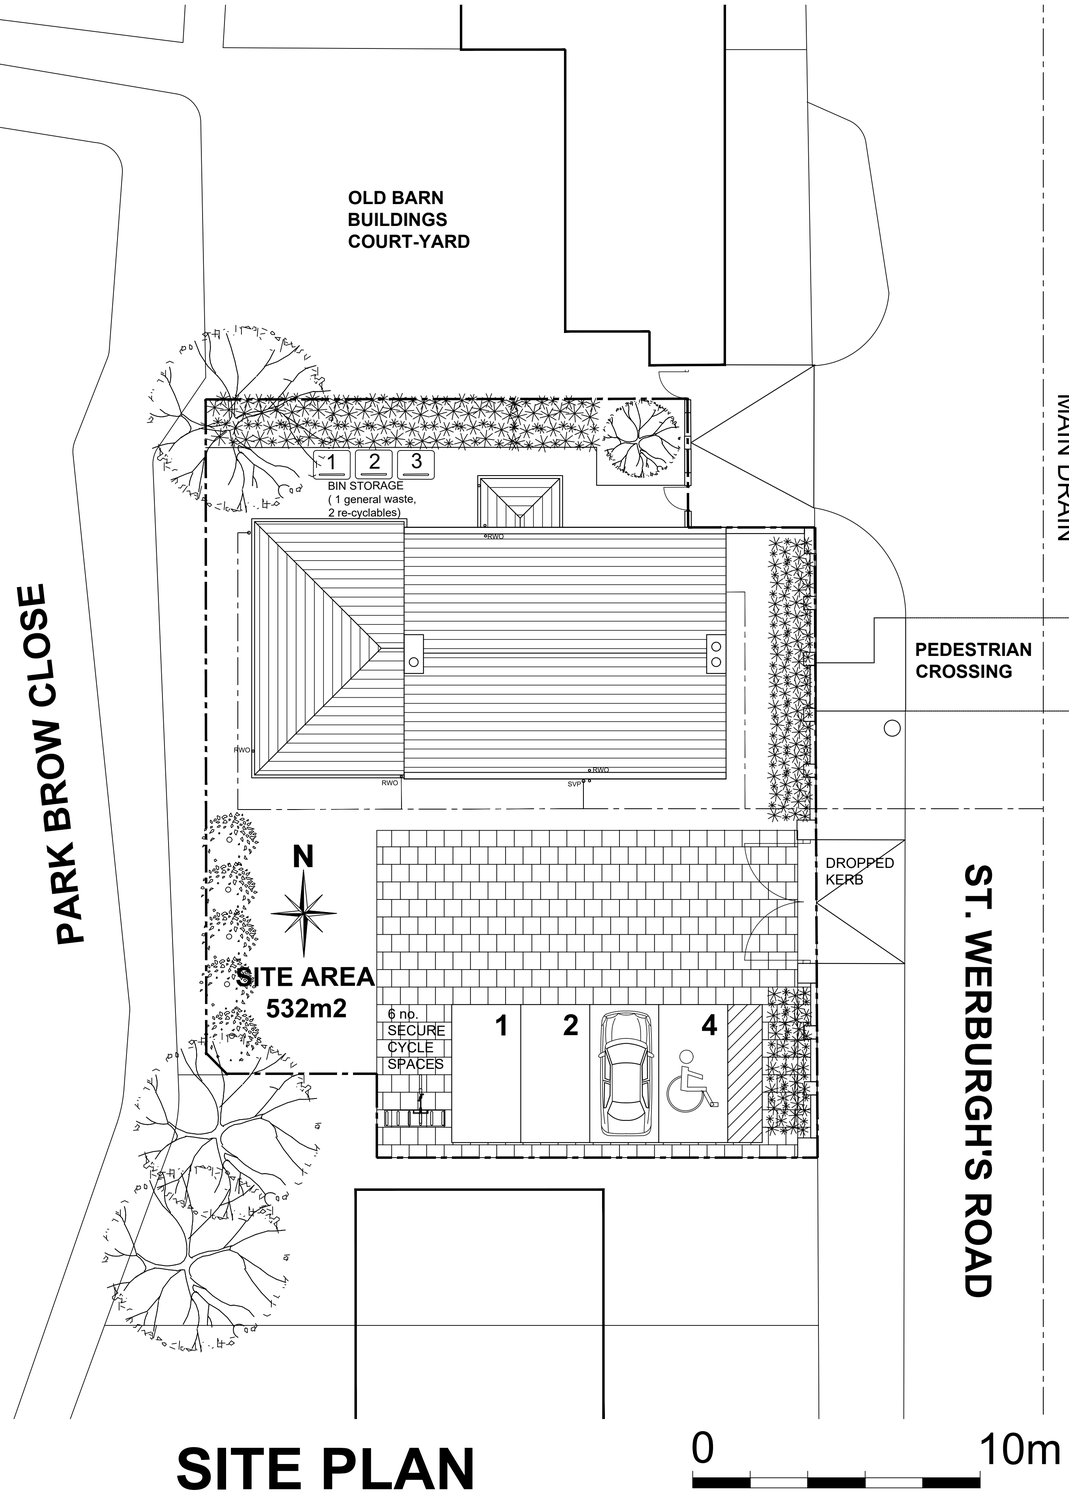


# SITE PLAN

| REV: | DATE: | DETAILS: |
|---|---|---|

BM ARCHITECTURAL DESIGNS
APARTMENT 8
224 GREAT CLOWES STREET
MANCHESTER M7 2ZS
TEL: 07415 493002

**PROJECT:** PROPOSED ALTERATIONS
136 ST. WERBURGH'S ROAD
CHORLTON-CUM-HARDY
MANCHESTER M21 8UQ

**CLIENT:** MR. ALISTAIR FORDOM

**TITLE:** PROPOSED SITE PLAN

**SCALE** 1:100@A1 **DATE:** 07/ 2026

**STATUS:** PLANNING **DRAWN:** BM

**DRAWING NO:** BM/0726/WERB/ PL4 **REV:**