
COPYRIGHT OF THIS DRAWING IS VESTED IN BPM ARCHITECTURAL AND IT MUST NOT BE COPIED OR REPRODUCED WITHOUT PRIOR WRITTEN CONSENT. FIGURED DIMENSIONS ONLY ARE TO BE TAKEN FROM THIS DRAWING. ALL CONTRACTORS MUST VISIT THE SITE AND BE RESPONSIBLE FOR TAKING AND CHECKING ALL DIMENSIONS RELATIVE TO THEIR WORK. ANY DISCREPANCIES TO BE REPORTED. THIS DRAWING IS ISSUED SUBJECT TO THE CONDITIONS OF CONTRACT. ELECTRONIC DATA: DRAWINGS ISSUED AS 'READ ONLY' AND SHOULD NOT BE INTERPROGATED FOR MEASUREMENT. ALL DIMENSIONS AND LEVELS SHOULD BE 'READ ONLY' FROM THOSE VALUES STATED IN TEXT, ON THE DRAWINGS

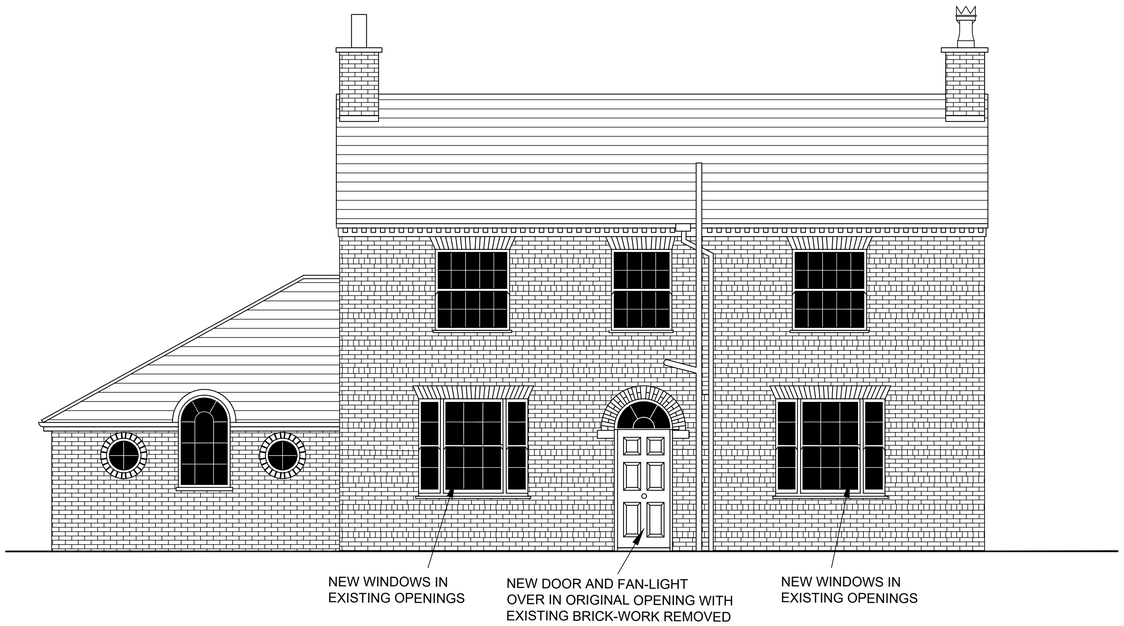


PRINCIPAL ELEVATION



ST. WERBURGH'S ROAD ELEVATION



REAR ELEVATION

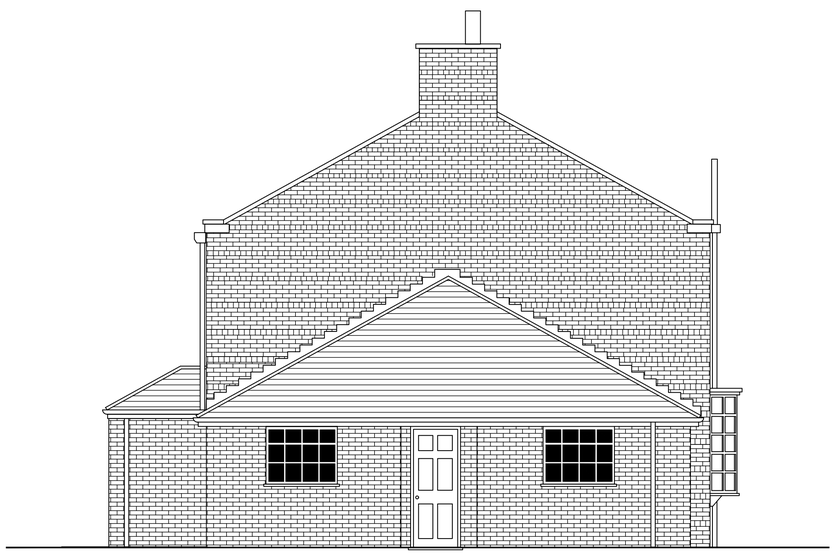

SIDE ELEVATION 2

0 6m

REV: | DATE: | DETAILS:

BM ARCHITECTURAL DESIGNS
APARTMENT 8
224 GREAT CLOWES STREET
MANCHESTER M7 2ZS
TEL: 07415 493002

PROJECT: PROPOSED ALTERATIONS
136 ST. WERBURGH'S ROAD
CHORLTON-CUM-HARDY
MANCHESTER M21 8UQ

CLIENT: MR. ALISTAIR FORDOM

TITLE: PROPOSED ELEVATIONS

SCALE 1:50@A1 DATE: 07/ 2026

STATUS: PLANNING DRAWN: BM

DRAWING NO: BM/0726/WERB/ PL5 REV: