

# proposed plans

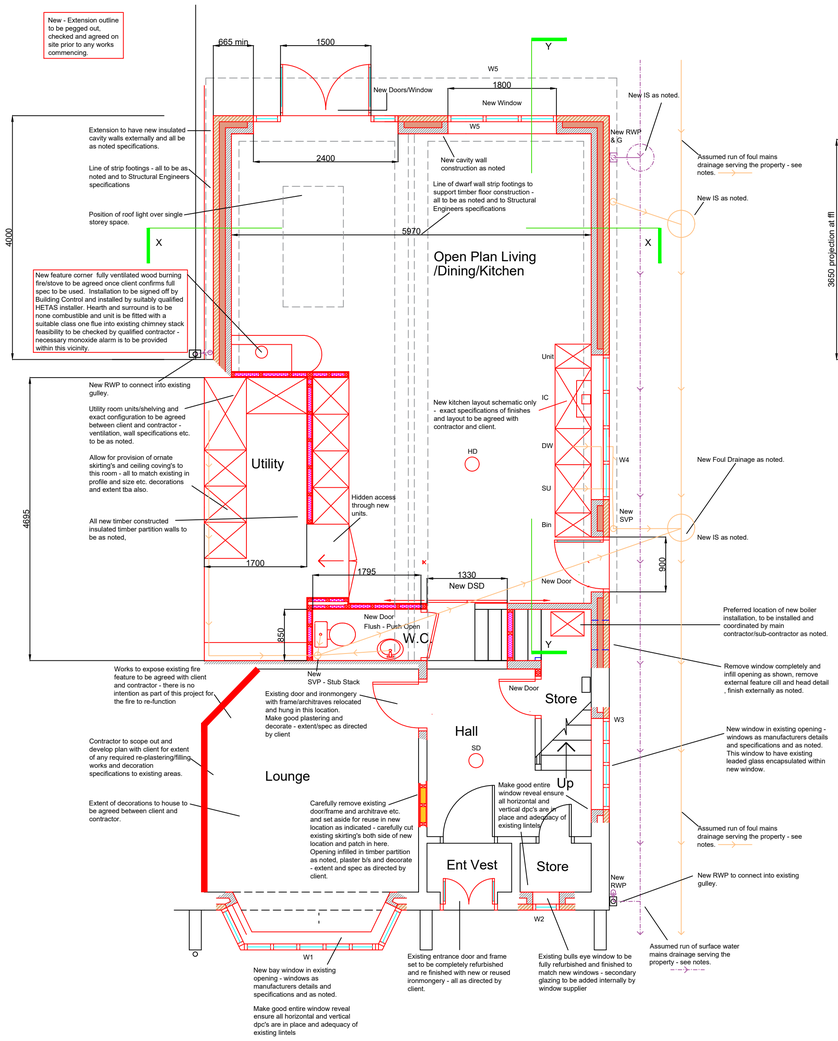


ground floor plan

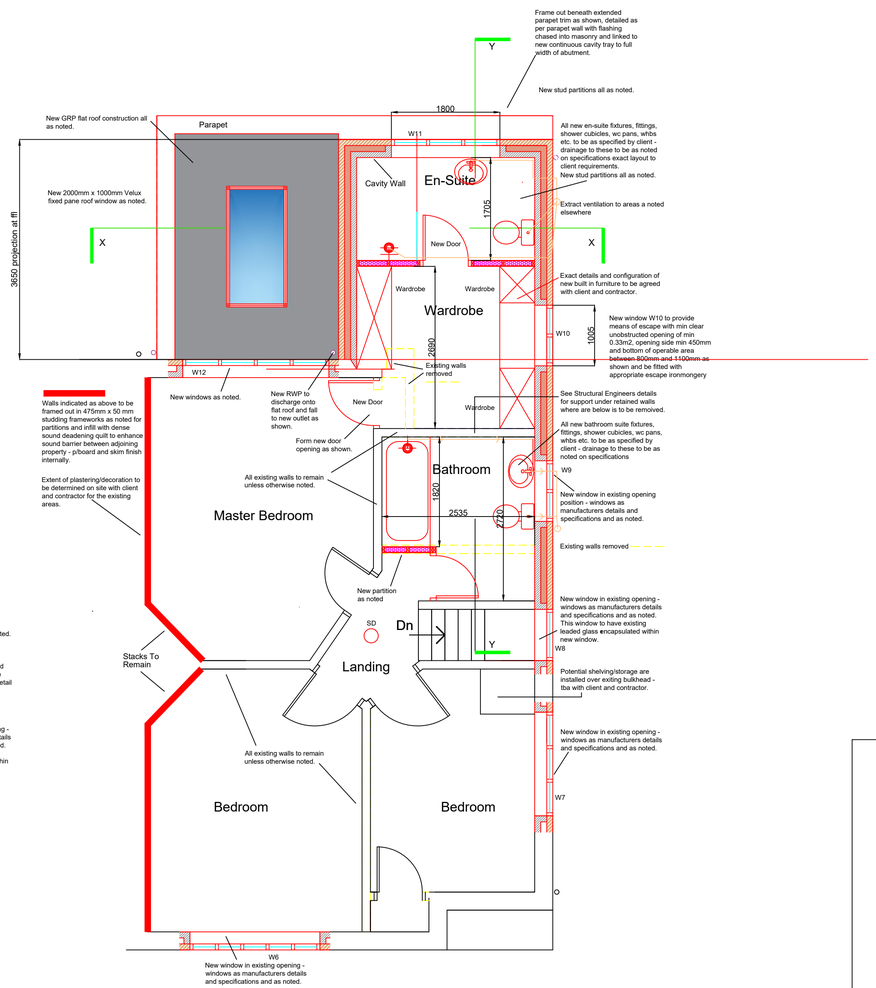


first floor plan


DJS Architectural Services
Roselea House
915 Middleton Road
Chadderton
Oldham
Lancashire
OL9 0NG
**Mob: 07557 096 232**
**E-mail: djsarchitecturalservices@gmail.com**


| Rev. | Details of Revision | Date | Sign |
|---|---|---|---|
| E | Extension projection reduced by 350mm FFL at request of Planning Officer - Int alts to suit | August 2026 | DJS |
| D | Extension projection reduced by 500mm at request of Planning Officer - Int alts to suit | August 2026 | DJS |
| C | Revisions made to Building Control Officers Observations - W10 note added + min bwk return note added to single storey ext. | JULY 2026 | DJS |
| B | Revisions made to Building Control Officers Ref BC/2026/0760 | JUNE 2026 | DJS |
| A | Revisions made at client request. | APR 2026 | DJS |

Mr H Patoff & Ms. S Pinnington

Project
Proposed Two Storey Extension Internal Structural Modifications & Refurbishment
2 Meadow Bank
Chorlton Cum Hardy
Manchetser M21 8FP

Drawing
As Proposed Arrangements
Approved Ground & First Floor
(Final Scheme)

Apr 2026

Scale 1:50 @ A1

DWG No. DJS/HG026/12E