


proposed elevations

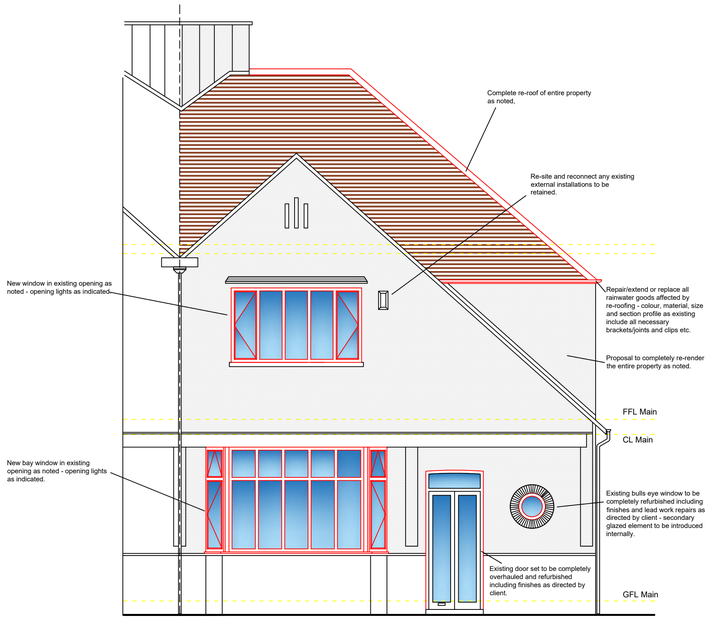


front elevation

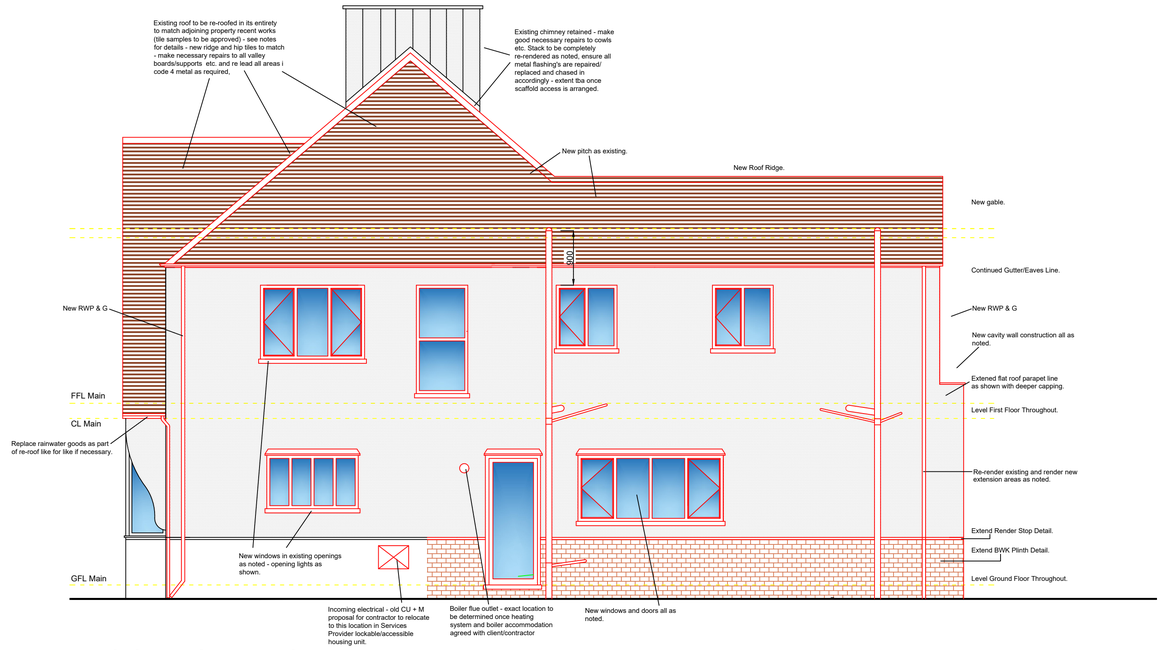

side elevation

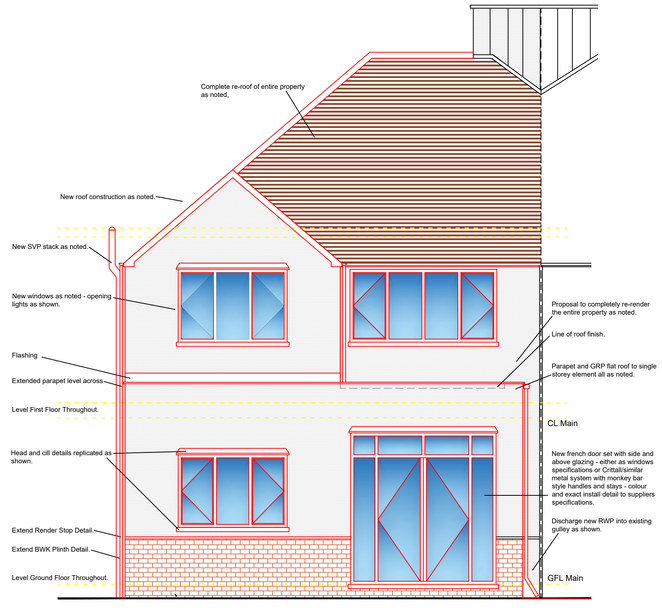

rear elevation

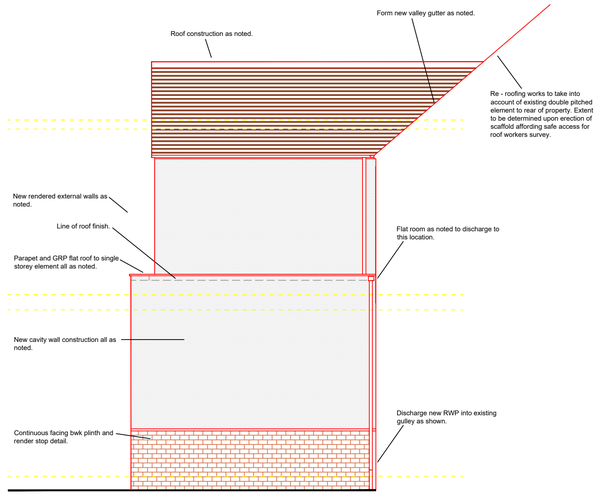

side elevation

DJS Architectural Services
Roselea House
915 Middleton Road
Chadderton
Oldham
Lancashire
OL9 0NG
Mob: 07557 096 232
E-mail: djsarchitecturalservices@gmail.com

Rev.	Details of Revision	Date	Sign
C	Extension projection reduced by 350mm FFL at request of Planning Officer - Int alts to suit	August 2026	DJS
B	Extension projection reduced by 500mm at request of Planning Officer - Int alts to suit	August 2026	DJS
A	Revisions made at client request.	APR 2026	DJS

Mr H Patoff & Ms. S Pinnington

Project
Proposed Two Storey Extension Internal Structural Modifications & Refurbishment
2 Meadow Bank
Chorlton Cum Hardy
Manchetser M21 8FP

Drawing
As Proposed Arrangements
Approved Elevations
(Final Scheme)

Apr 2026

Scale 1:50 @ A1

DWG No. DJS/HG026/13C