
	Description	By	Date
P1	Planning Pack	JB	07.05.26

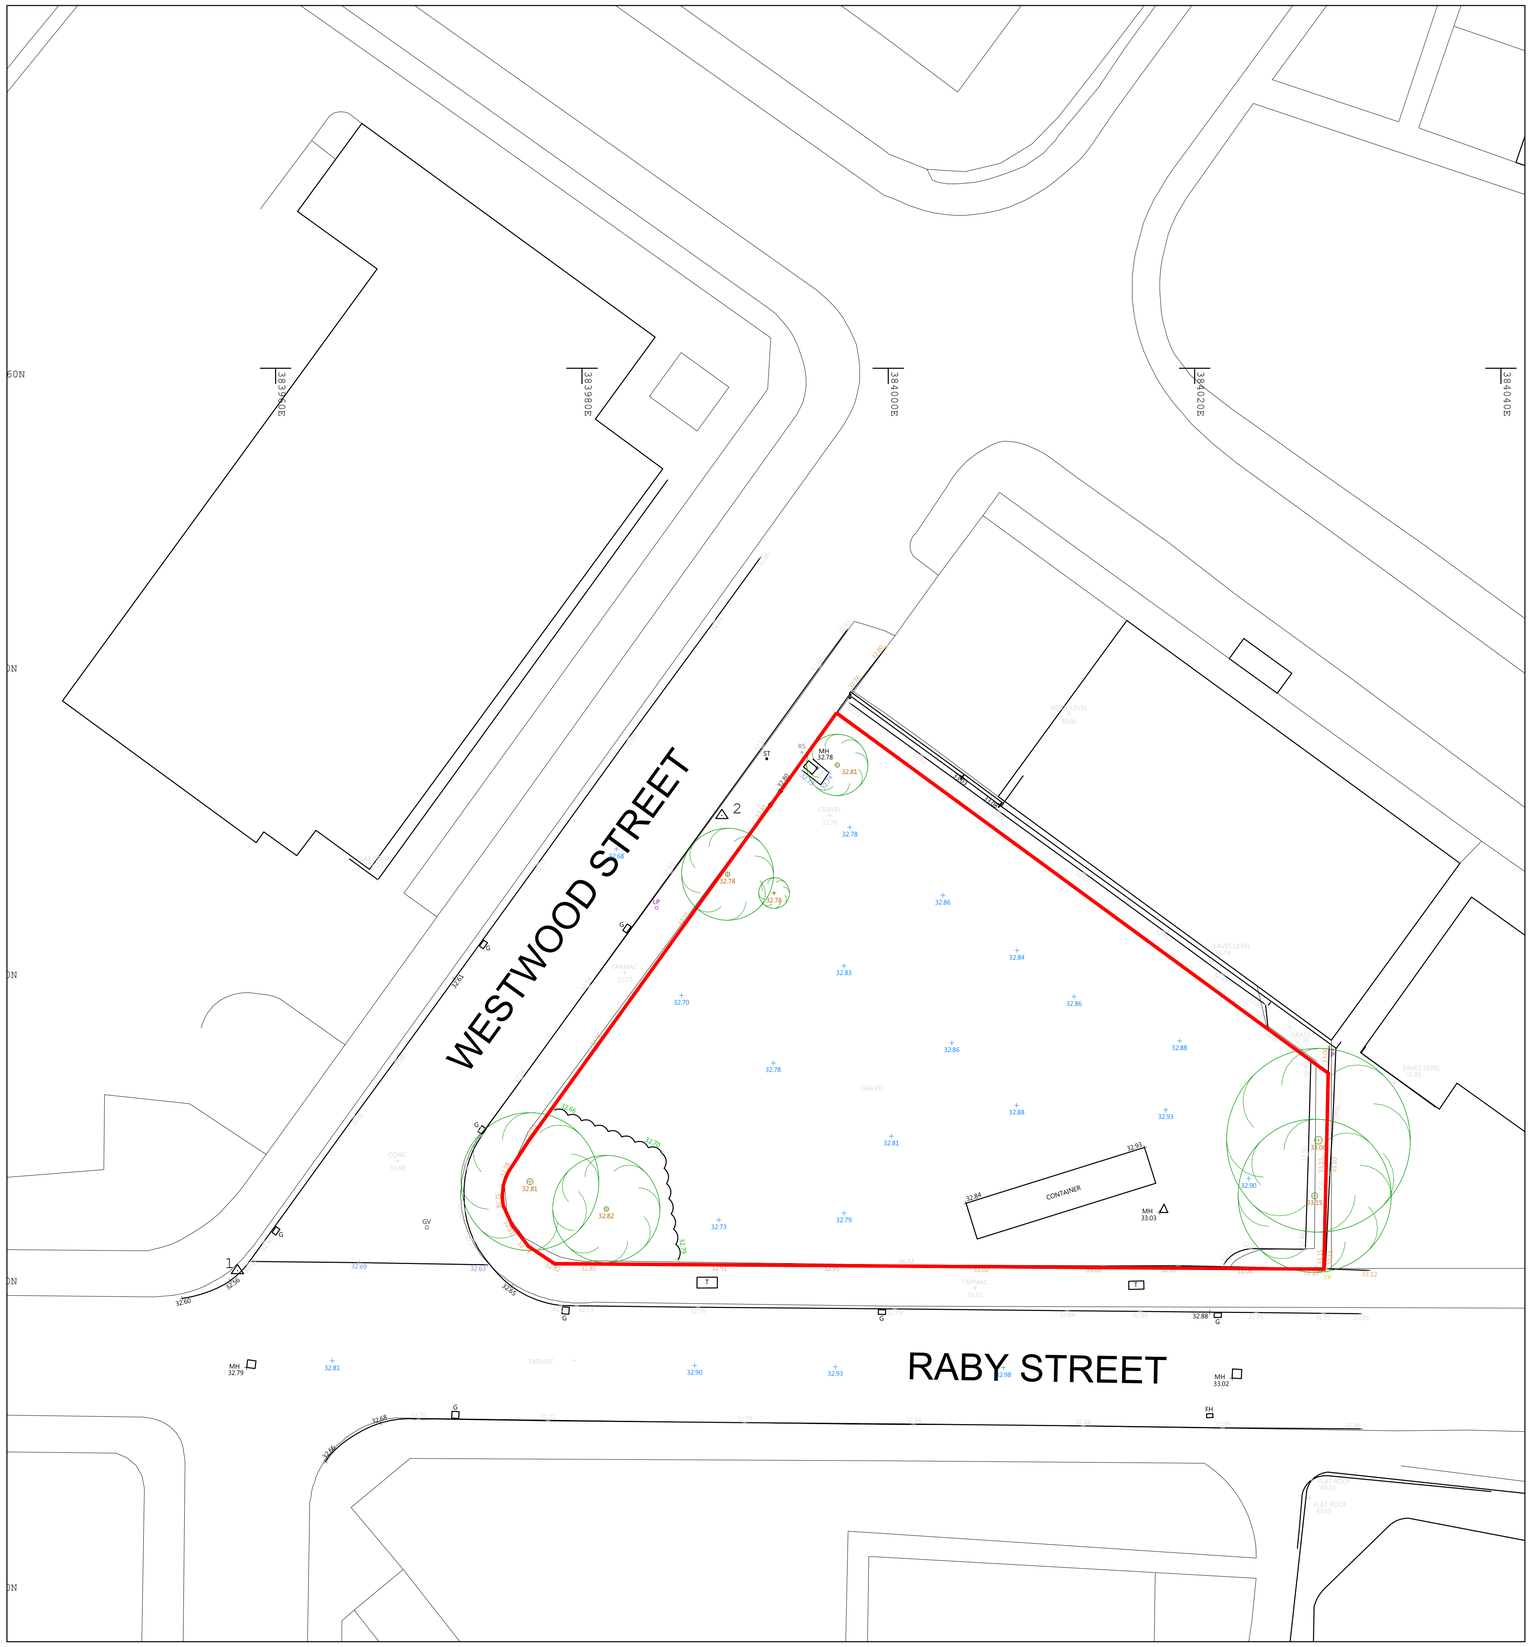

1 Existing Site Plan
Scale 1 : 200

0 1m 5 m 10 m

Modern City Architecture & Urbanism

2 Commercial Street
Castlefield
Manchester
M15 4RQ

t: 0161 974 7203
e: info@mcau.co.uk
www.mcau.co.uk

Client
MSV

Project
Site 3 Compound

Description
Existing Site Plan

Status
Planning

Drawn By
JB

Job Number
1215-MCAU

Scale
1:200@A1

Date
May 26

Drawing Number
E.02-002

Revision

Copyright Modern City Architecture & Urbanism Ltd