
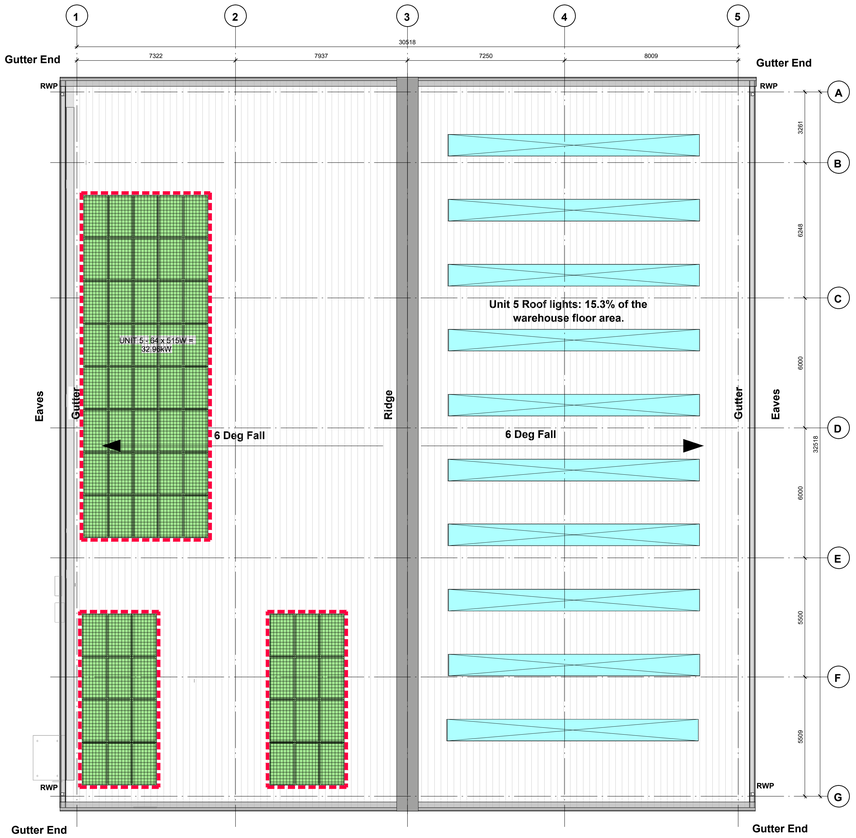


Proposed Roof Plan

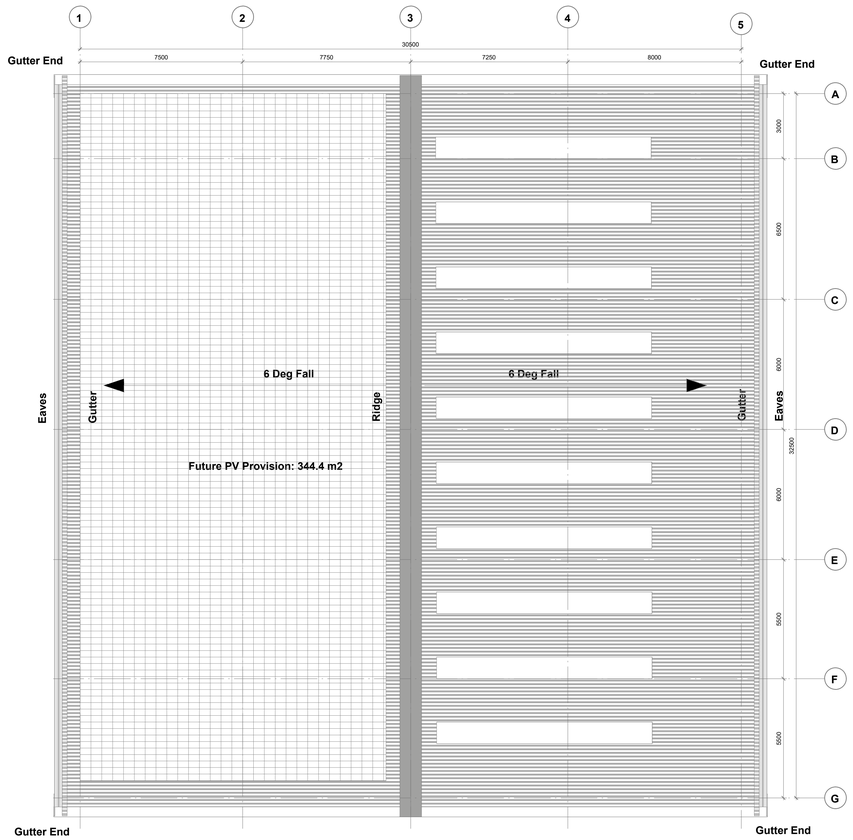

Approved Roof Plan

UMC ARCHITECTS®

WWW.UMCARCHITECTS.COM
INFO@UMCARCHITECTS.COM
+44 (0)1636 554 854

General Notes

- This document is to be used for the stated purpose only and should not be used for any other.
- Figured dimensions are to be taken in preference to scaling.
- It is the recipients responsibility to print this document to the correct size & scale.
- All relevant drawings and specifications should be read in conjunction with this document.
- Scaling of this document is not recommended.

North

Document Scale(s)

1m SCALE 1:100

Project Name

Crabtree Lane, Manchester

Employer	Project Address
Chancerygate	**Former Walkers Site, Crabtree Lane, Clayton Manchester, M11 4GU**
RIBA Workstage	Suitability
2 - Concept Design	**S3 - Review & Comment**

Drawn	Checked	Created	Size
MJP	**CT**	**20/08/2026**	**A1**

UMC Project Reference	Scale	LOD	LOI
231687	**1:100**	**3**	**3**

Document Title

Units 5 - Roof Plan Comparison

Document Reference

23168 - UMC - 05 - RF - DR - A - 1008

Revision Note

Initial Issue

Issue Date	Status	Current Revision
21/08/2026	**PLANNING**	**P01**