



2 Bin Storage Elevation
1 : 50

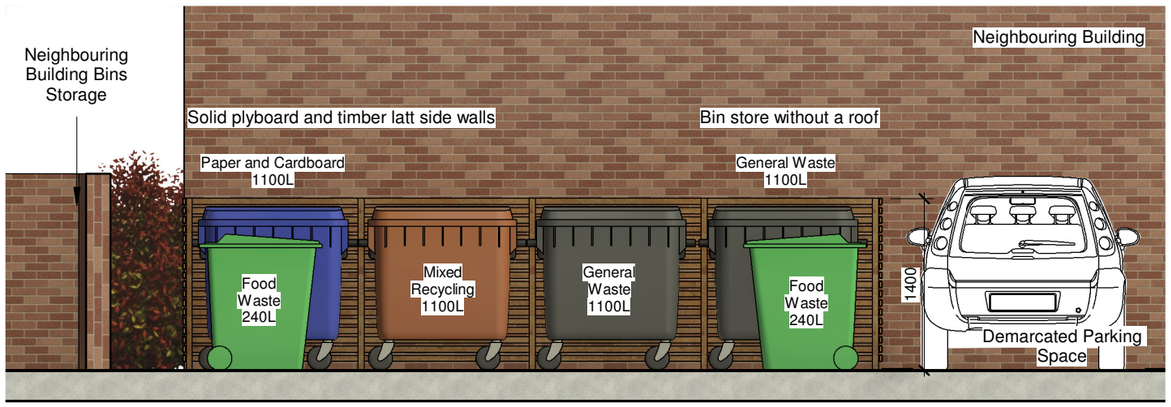

4 Bin Storage Internal Elevation
1 : 50

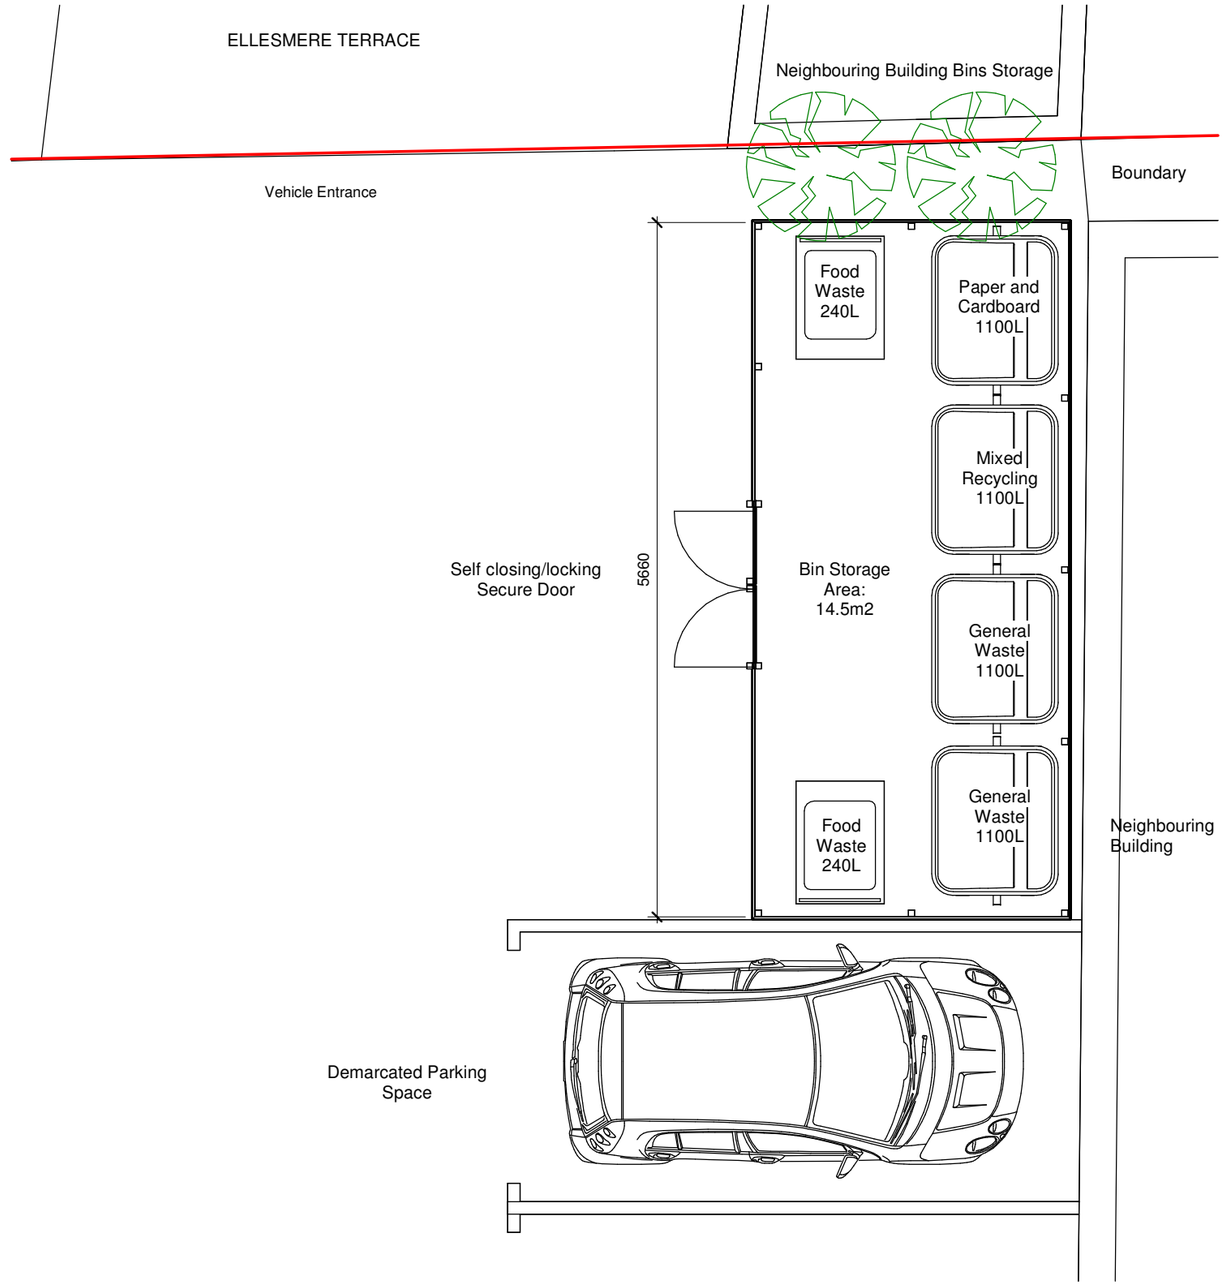

1 Bin Storage Floor Plan
1 : 50

project: 105 - 111 Egerton Road			client name: STANTON	
Contract No.: XXX	SIE: 105	PHASE: PL	drawing number: PL13	rev: A
drawing: Bin Storage				
Stage Code: PLANNING			Date: 17/08/26	Rev: A
scale: 1 : 50	Sheet: A3			

Martin Degnen & James
96 Marbury Road, SK4 5NG
07795323381