


LOCATION PLAN
1:500



PROPOSED SIDE/GABLE ELEVATION
(VIEW FROM PARK DRIVE)
1:50



PROPOSED FRONT ELEVATION
(VIEW FROM COLLEGE ROAD)
1:50

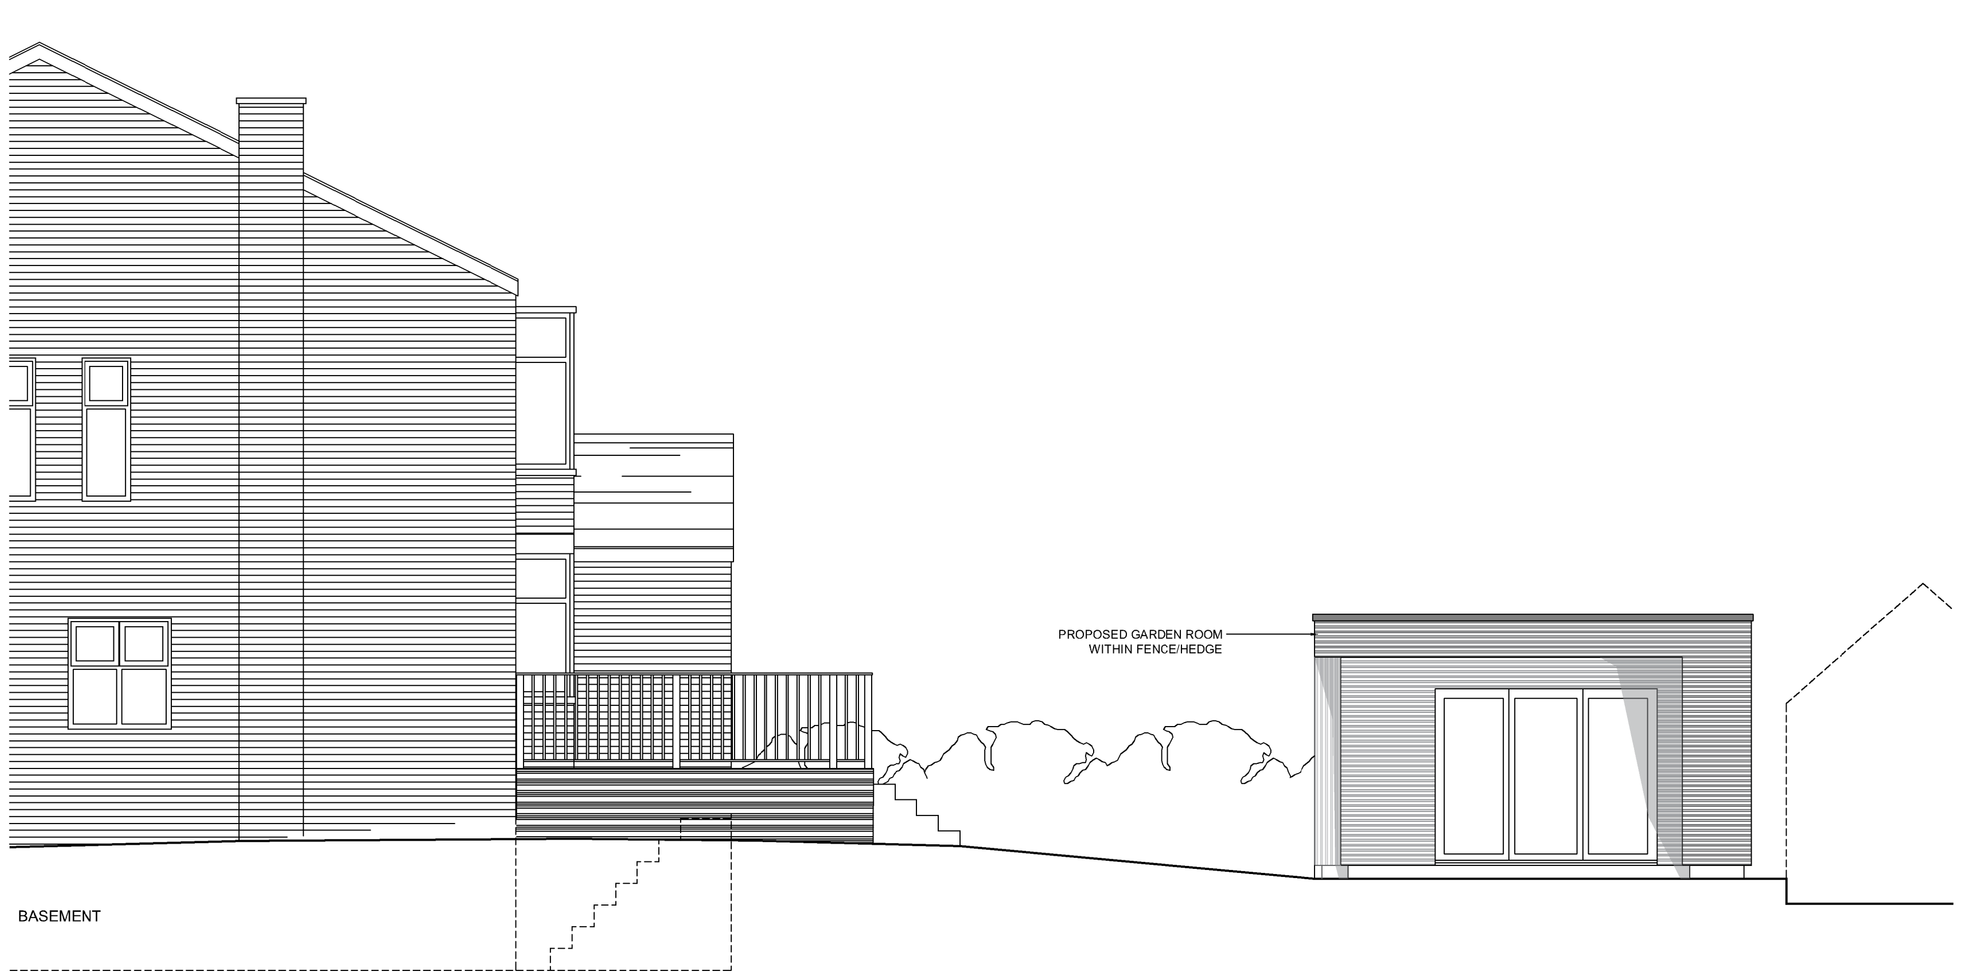

PROPOSED PART SIDE/GABLE ELEVATION
(VIEW FROM INSIDE BOUNDARY)
1:50

0 1 2 3 4 5m

SCALE 1:50

rev	description	date	dr by	ap by
--	--	--	--	--

original by: **JW** — **JW**

client: MR P DAVIES

project: 117 COLLEGE ROAD
MANCHESTER
GARDEN ROOM

drawing: PROPOSED STREET VIEW ELEVATIONS

	pilot date: **13/06/2026**
project number: 2026	scale: **1:50**
drawing number: **PL-05**	rev: **--**
issue status: **PLANNING**	

This drawing is to be read in conjunction with all related drawings. Do not scale from this drawing. All dimensions must be checked and verified on site before commencing any work or producing shop drawings. The originator shall be notified immediately of any discrepancy.