
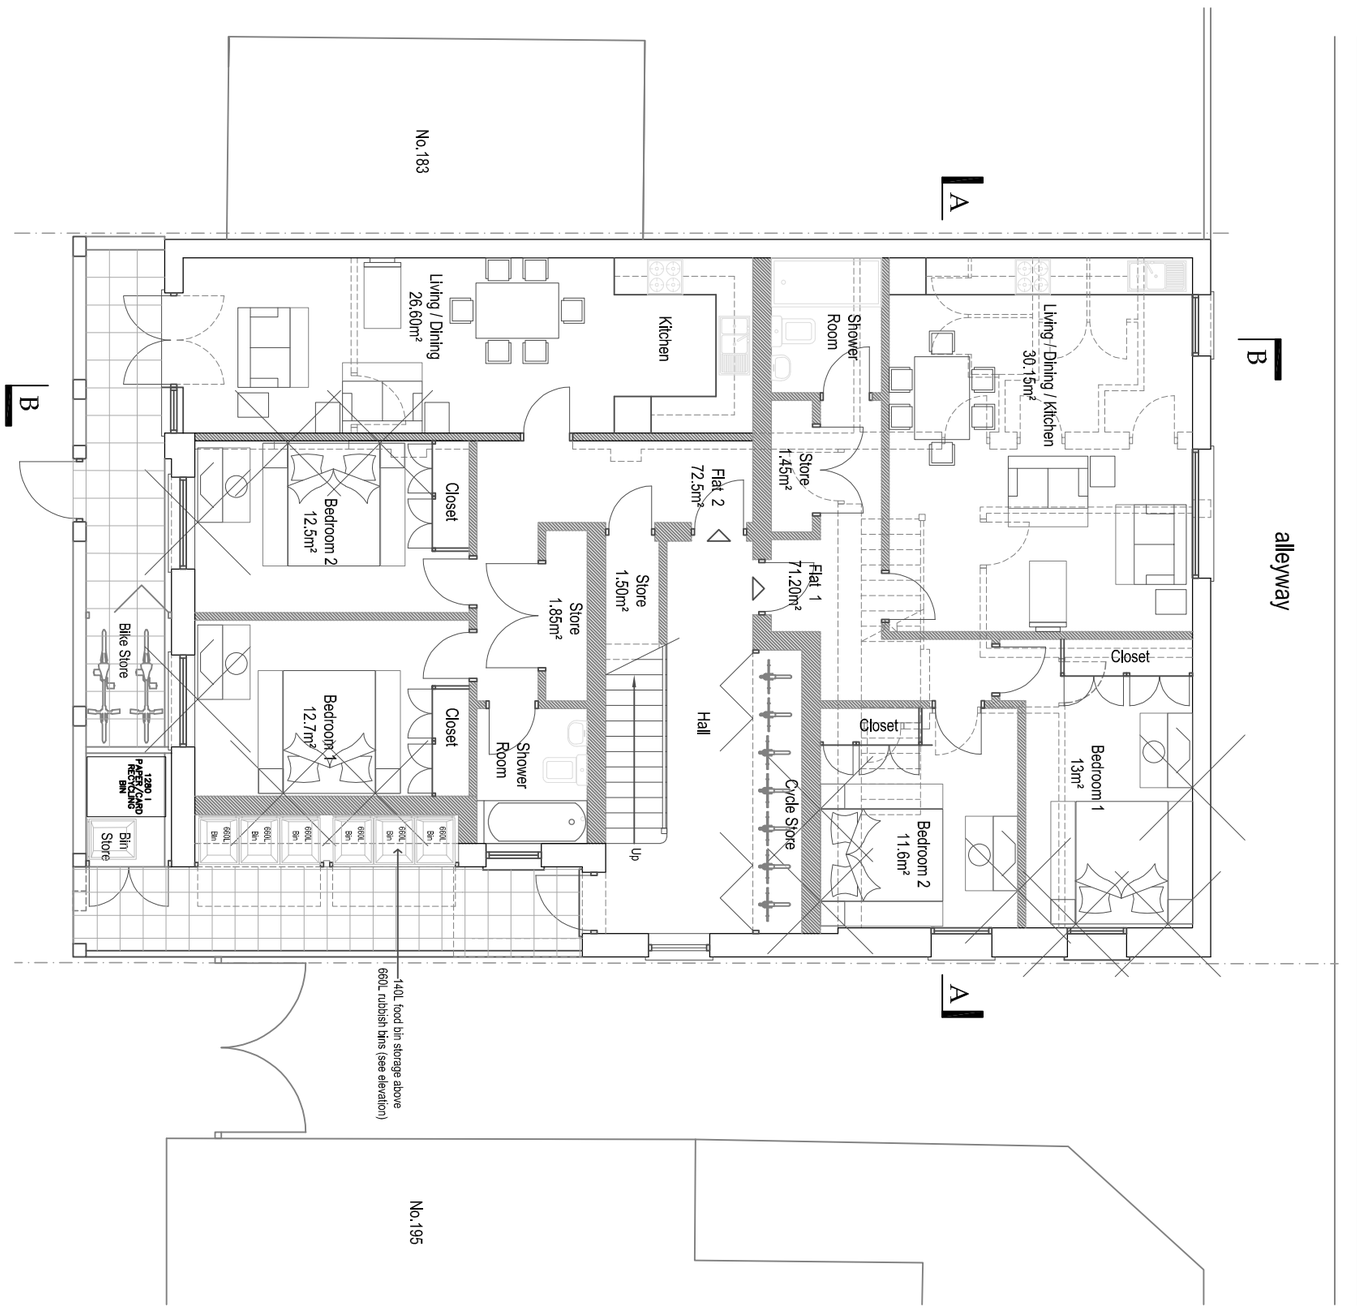


PROPOSED GROUND FLOOR PLAN

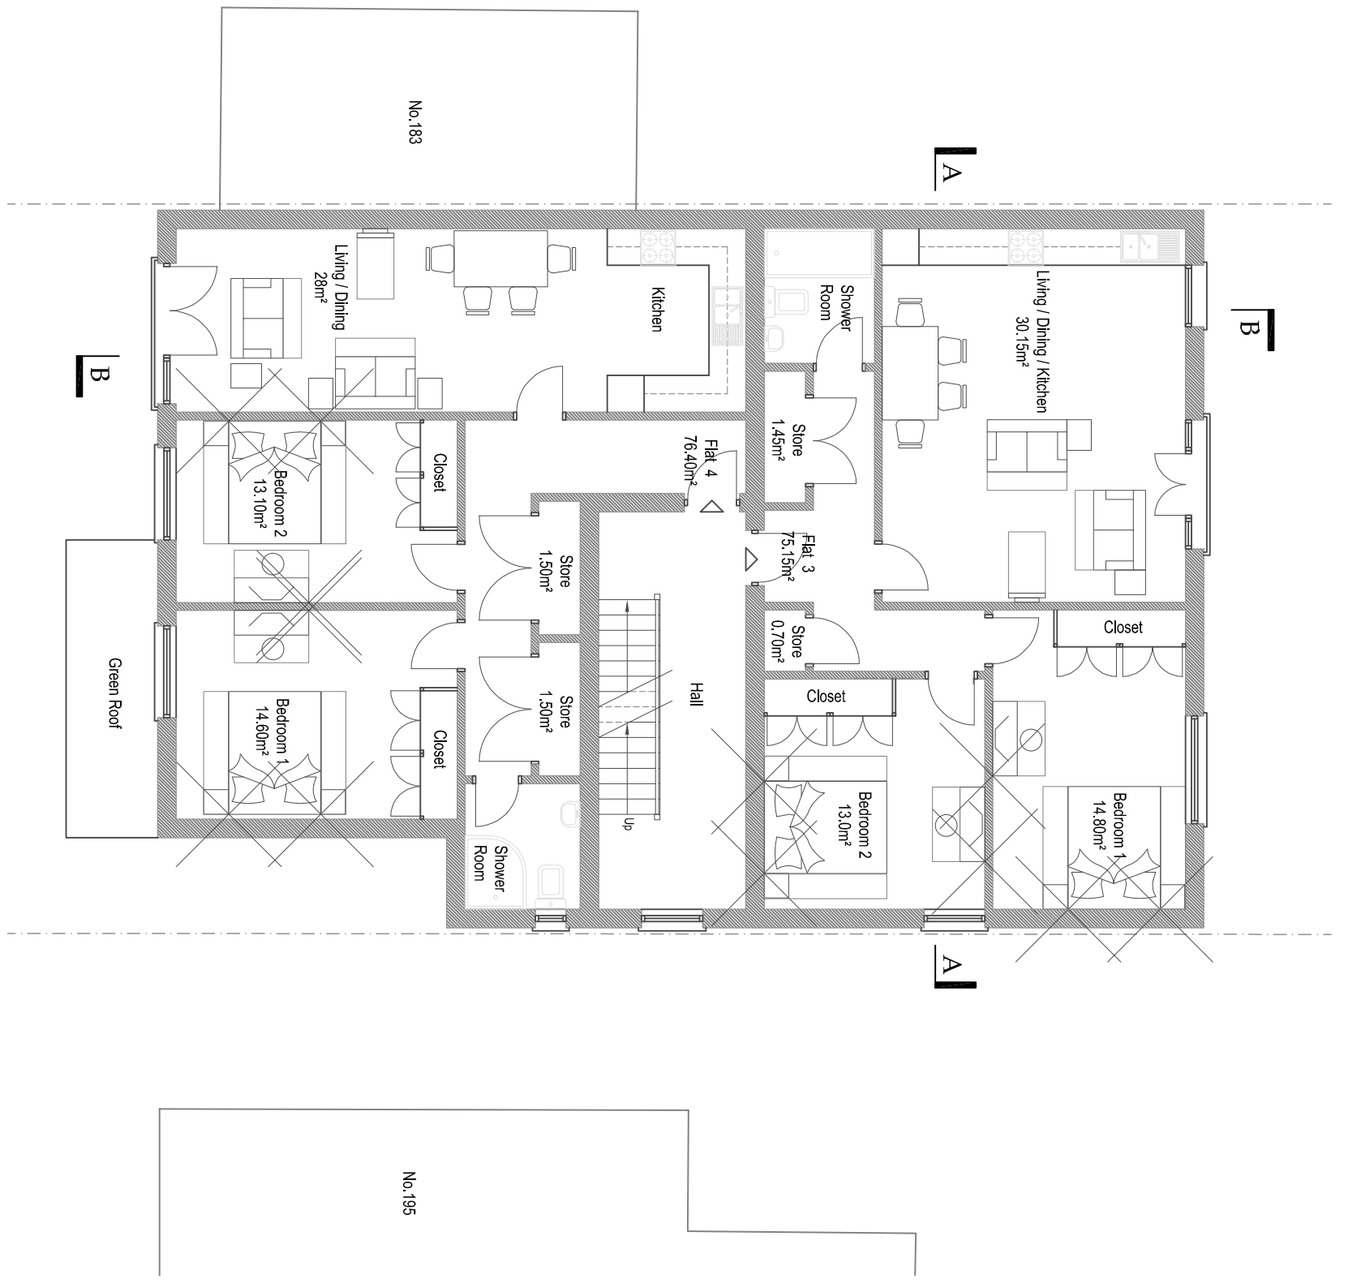

PROPOSED FIRST FLOOR PLAN

1:50 0
1:100 0
1m 2 3 4 5 6 7 8
100 200 300 400

Project **Proposed Change of Use & Extension to Form 6# Flats At 193 Ashley Lane, Moston, Manchester, M9 4NQ.**	Sheet Title Proposed Ground & First Floor Plans Revisions	Notes Proposed Ground Floor Area - 169 sq m Proposed First Floor Area - 169 sq m Proposed Second Floor Area - 151 sq m Do not scale these drawings. Any discrepancies noted are to be reported to RIBO Associates Ltd immediately	Drawn by RB Scale 1:100 @ A2 Date June 2026 Job No. 193AL/P1	RIBO ASSOCIATES LTD Architectural Consultants 51 Hassocks Road, Streatham Vale, London SW16 5HA Tel: 020 8617 9182 / 07946 872 604 E: ribo.arch@gmail.com W:www.riboassociatesltd.com	Drawing No. 7 of