

PURPOSE OF ISSUE	PLANNING


All information should be checked by the contractor on site before commencing work. Any discrepancies should be reported to the designer immediately. All rights are reserved and are not transferable. Unauthorised reproductions of this drawing are not permitted.

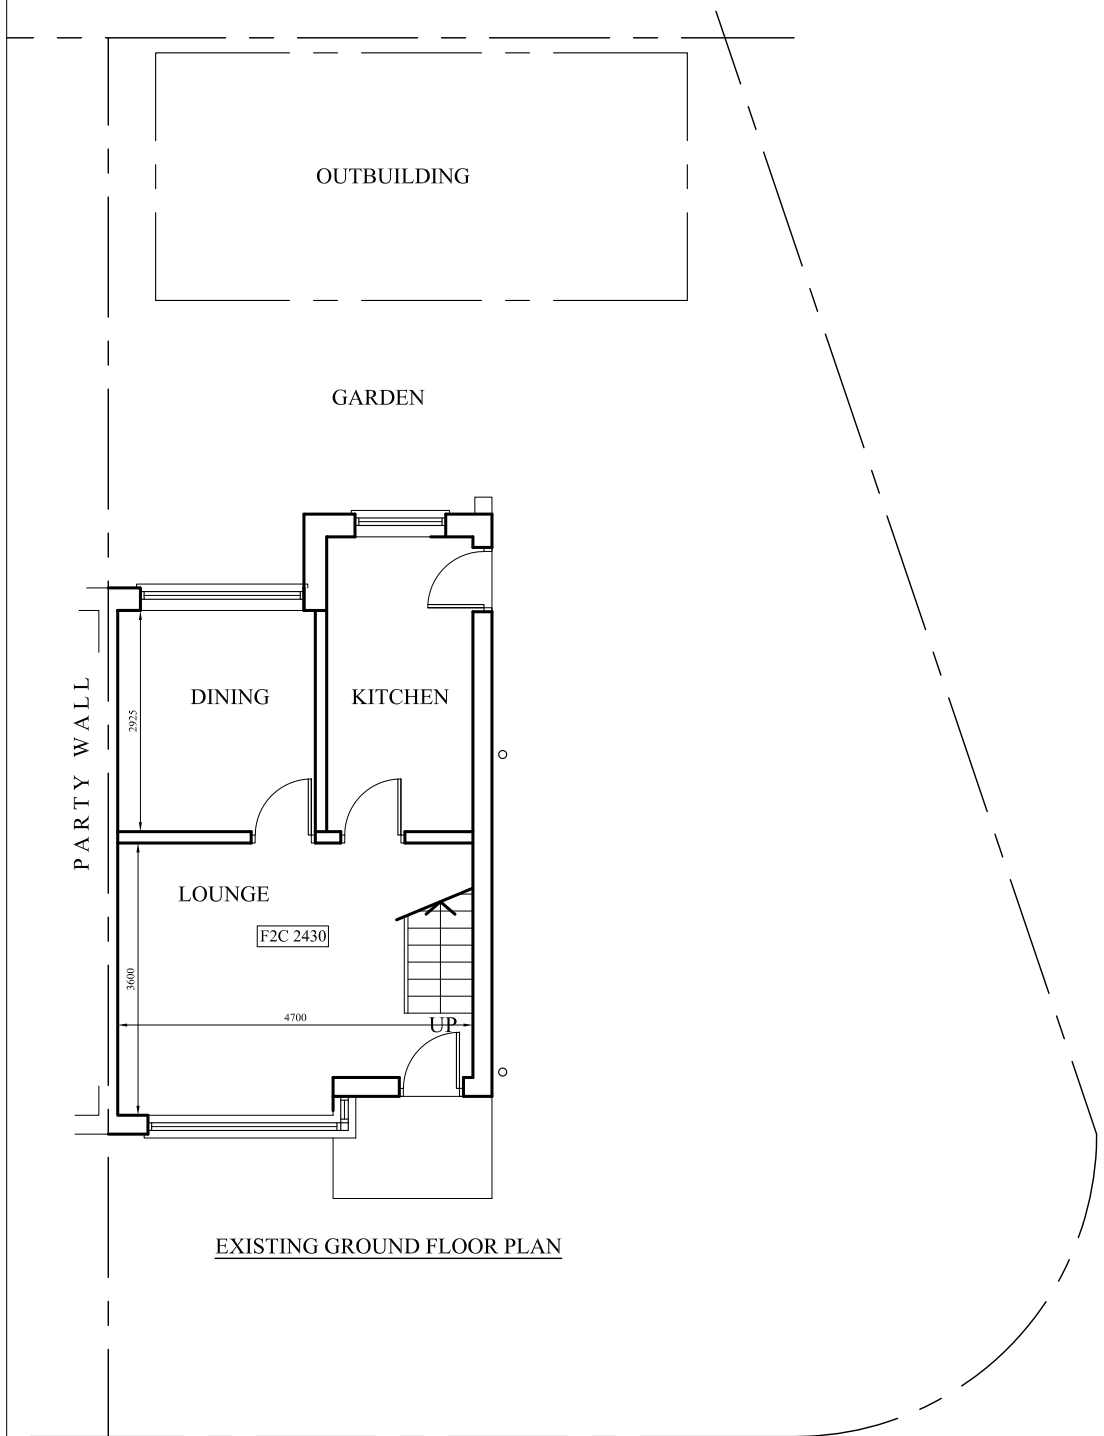

EXISTING GROUND FLOOR PLAN

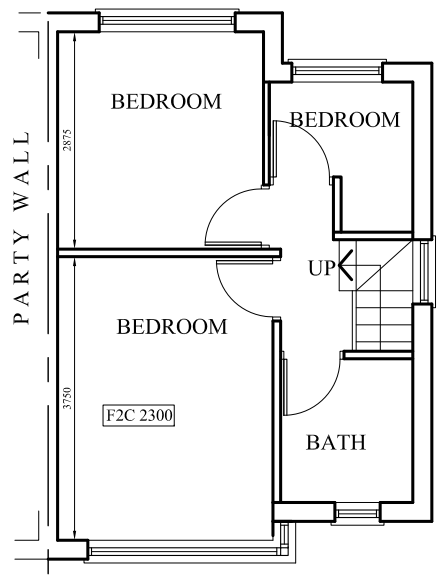

EXISTING FIRST FLOOR PLAN

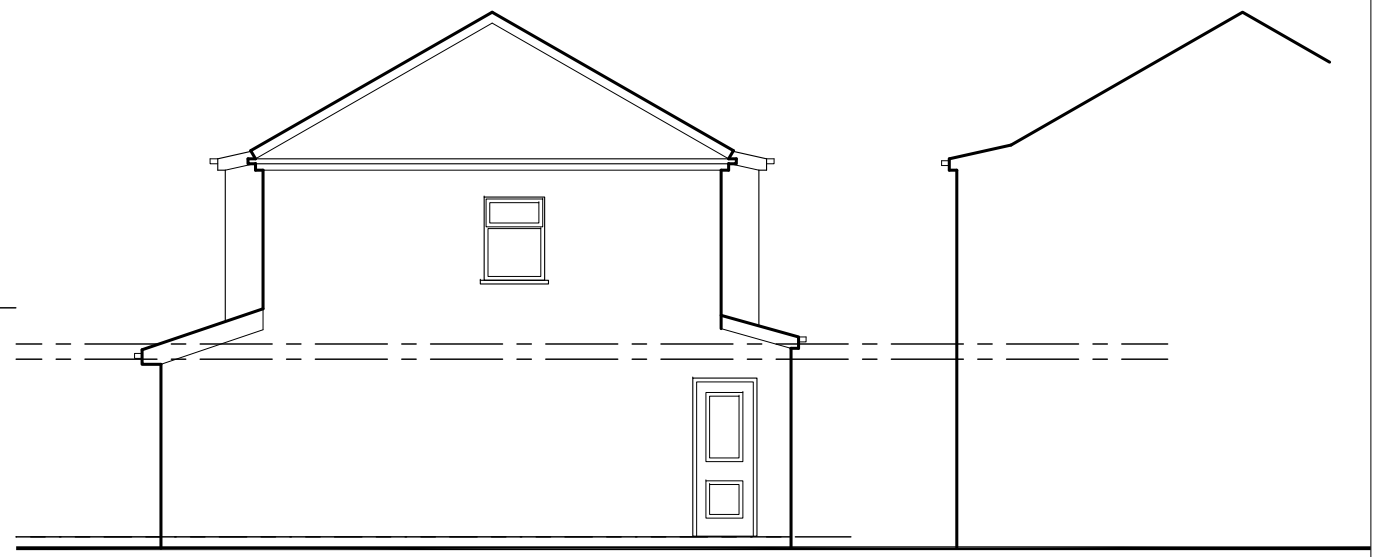

EXISTING SIDE ELEVATION

EXISTING SIDE ELEVATION



EXISTING FRONT ELEVATION

EXISTING REAR ELEVATION

PROJECT
163 Abbeyhey Lane

CLIENT
Mr. Zahid

DRAWING TITLE
Existing Plan

JOB No	DRAWING No
-	NA-P01

SCALE	DATE	REVISION
1:100@A3	Mar. 2026	-

t: 0782 895 3405
e: nadesignandbuilds@gmail.com

na design