

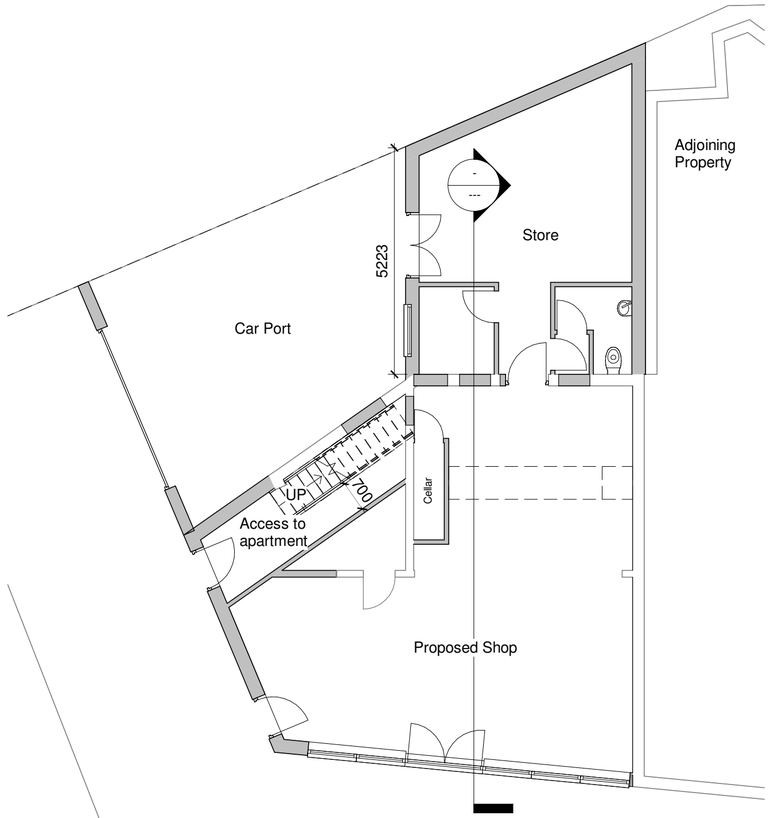



1 01 Proposed Ground Floor
1 : 100

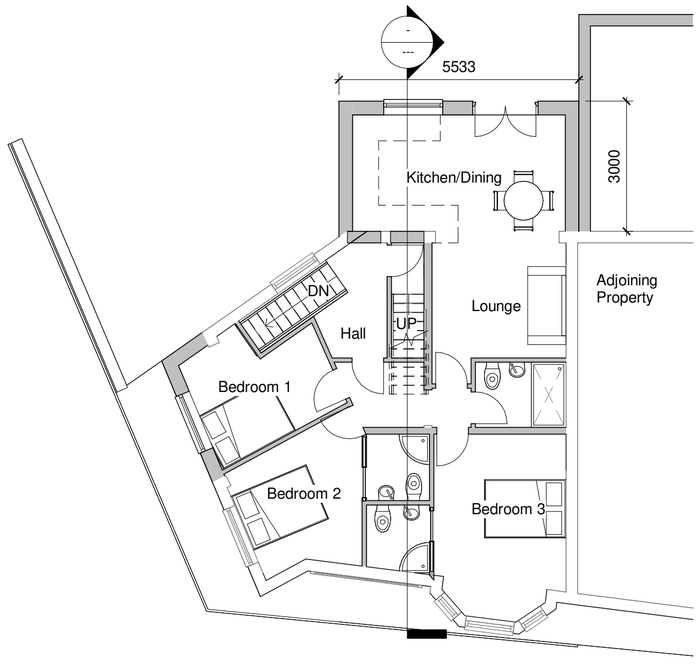

2 02 Proposed First Floor
1 : 100

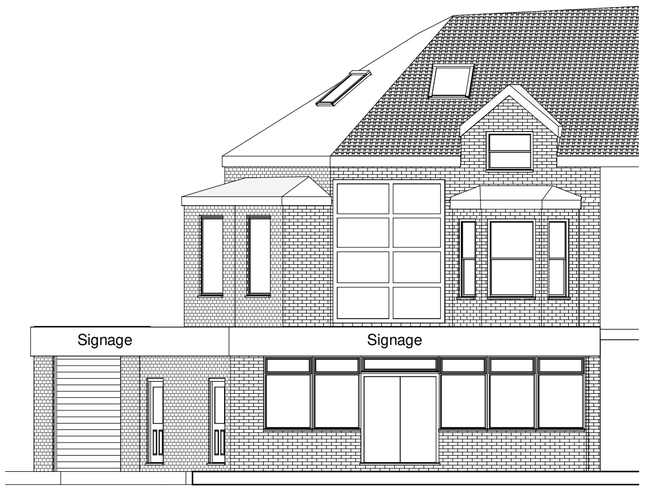

3 Proposed Front Elevation
1 : 100

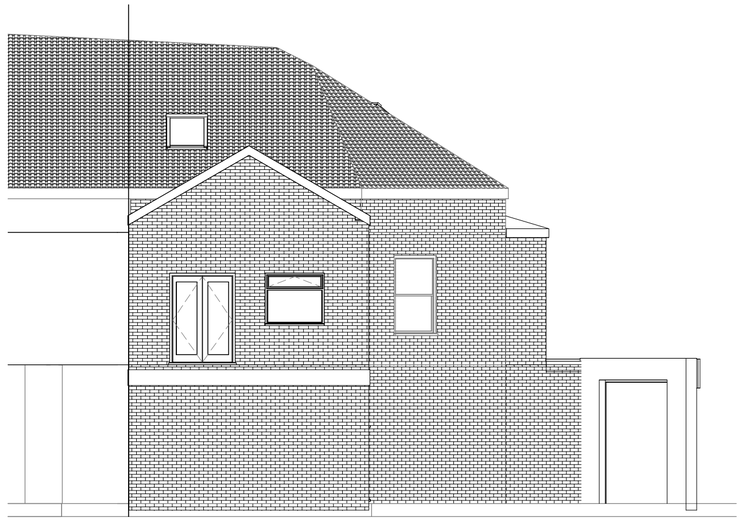

4 Proposed Rear Elevation
1 : 100

Project Address:
43 Manchester Rd, Chorlton-cum-Hardy, M21 9PW
Drawing:
Proposed Plans and Elevations
Date Issued:
08/07/2026
Client Name:
Darren
Project Description:
Extensions and renovations to abandoned building

0m 1m 2m 3m 4m 5m
Scale Bar

Drawing Number:
PL002
Additional Notes:
Drawing not to be scaled. Proposed works not to be started before Planning Permission is granted. Dimensions shown are in milimeters. All measurements to be verified on site.

SCALE 1 : 100
A2 DRAWING