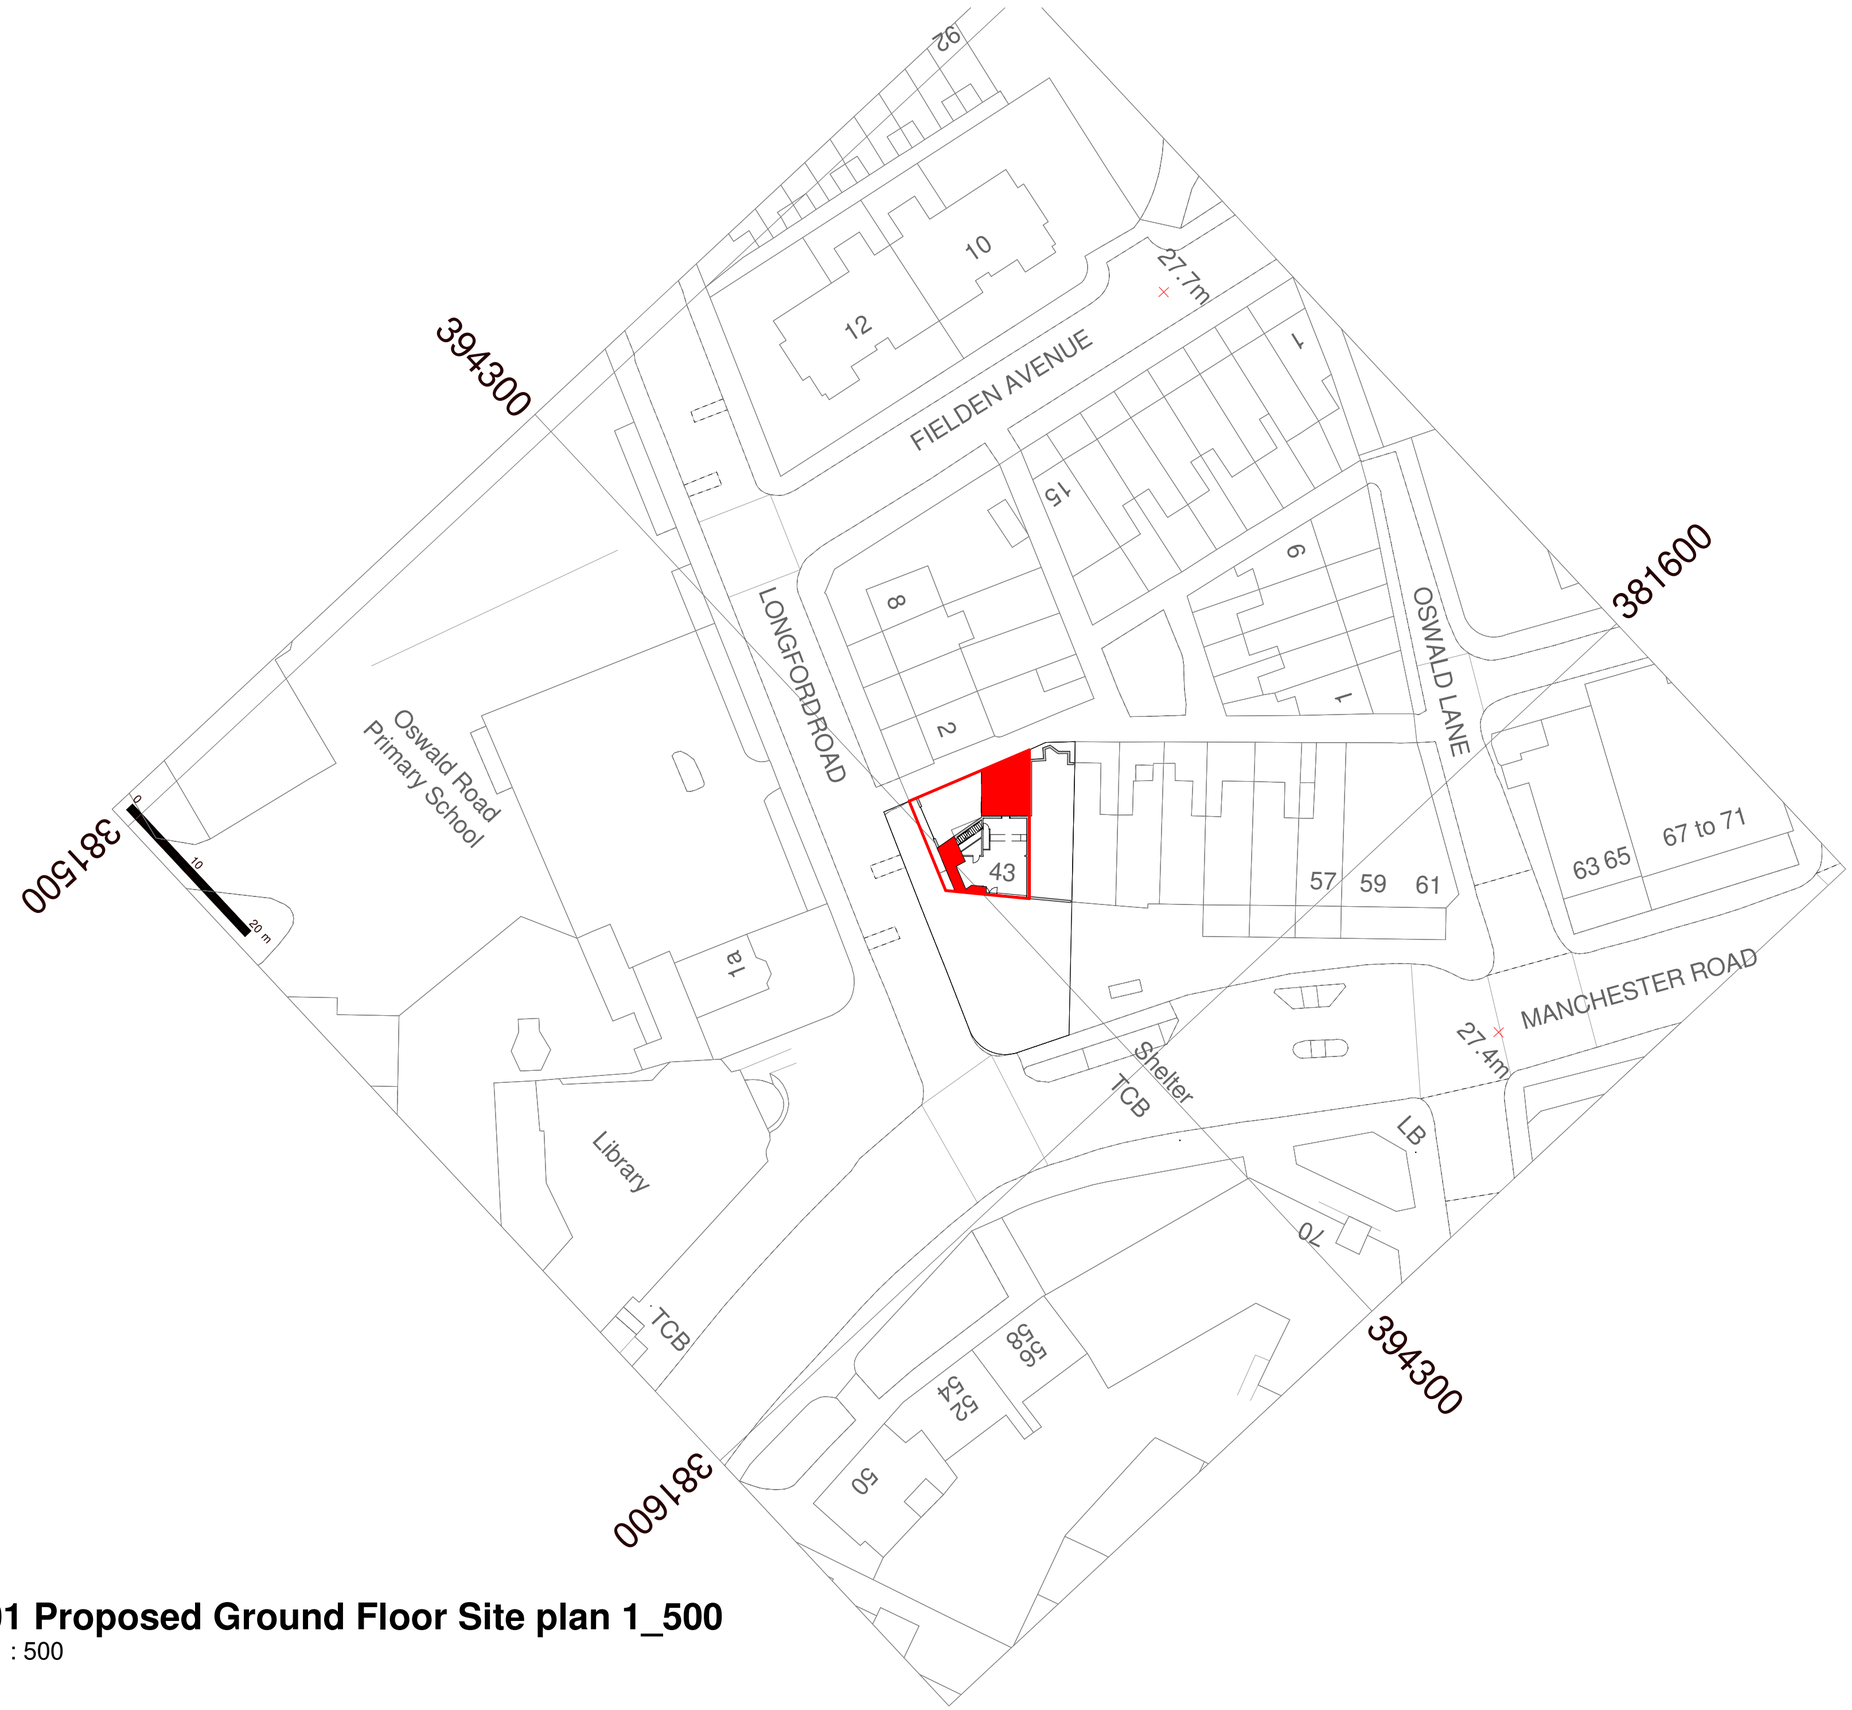


1 01 Proposed Ground Floor Site plan 1_500

1 : 500

Project Address:
43 Manchester Rd, Chorlton-cum-Hardy, M21 9PW
Drawing:
Proposed Site Plans from OS Map @ 1:500
Date Issued:
08/07/2026
Client Name:
Darren
Project Description:
Extensions and renovations to abandoned building
Drawing Number:
PL005
Additional Notes:
Drawing not to be scaled. Proposed works not to be started before Planning Permission is granted. Dimensions shown are in milimeters. All measurements to be verified on site.

SCALE 1 : 500
A2 DRAWING