
Proposed Site Plan – Front Boundary Wall, Railings and Sliding Gate

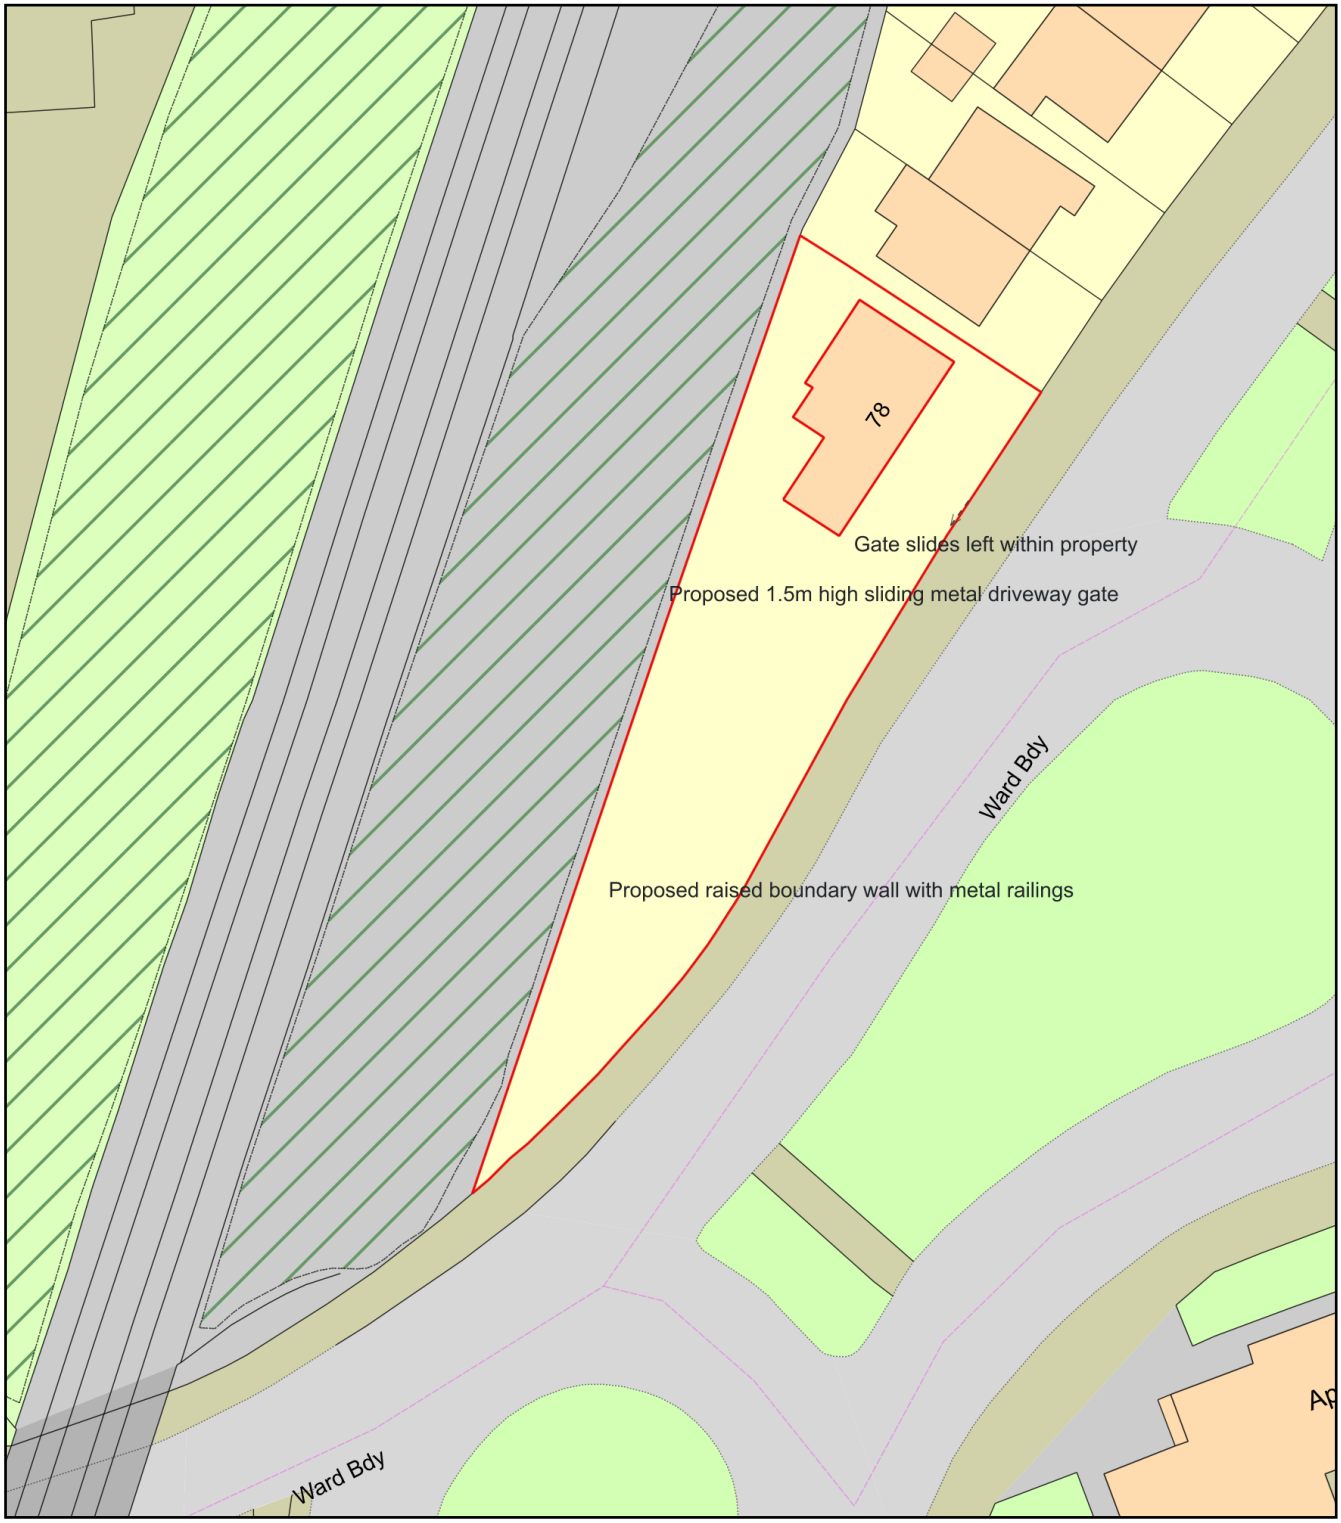

0 20
Metres

N

ReQuestaPlan

Plan Produced for: Abdullah Baban

Date Produced: 22 Aug 2026

Plan Reference Number: TQRQM26234182007408

Scale: 1:500 @ A4

© Crown copyright and database rights 2025 OS 100042766