Scale 1:100


0 05m 10m




Existing Front Elevation



Existing Rear Elevation

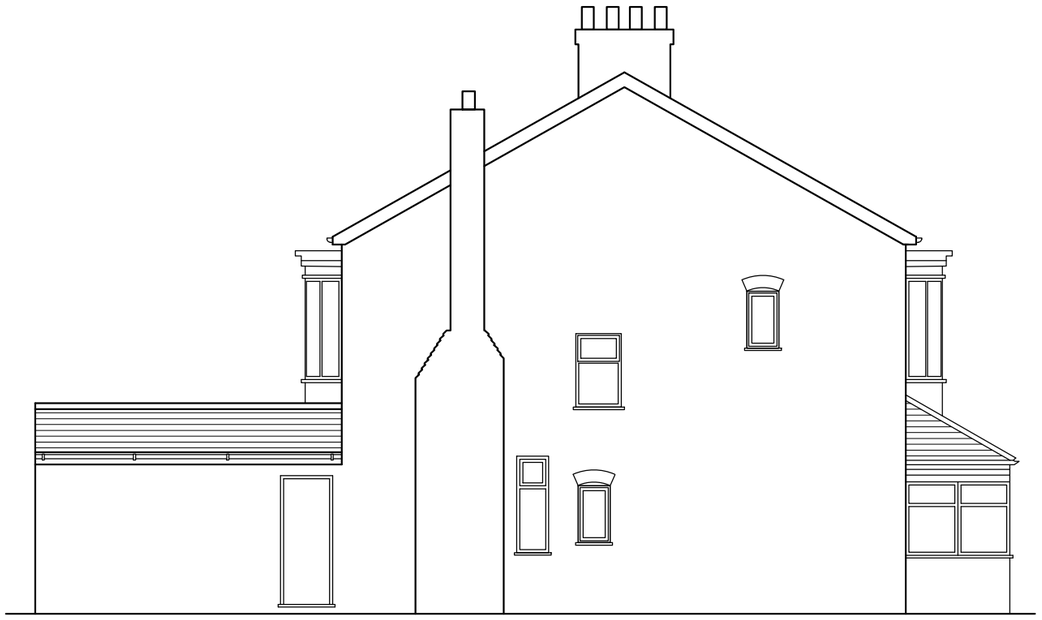

Existing Left Side Elevation

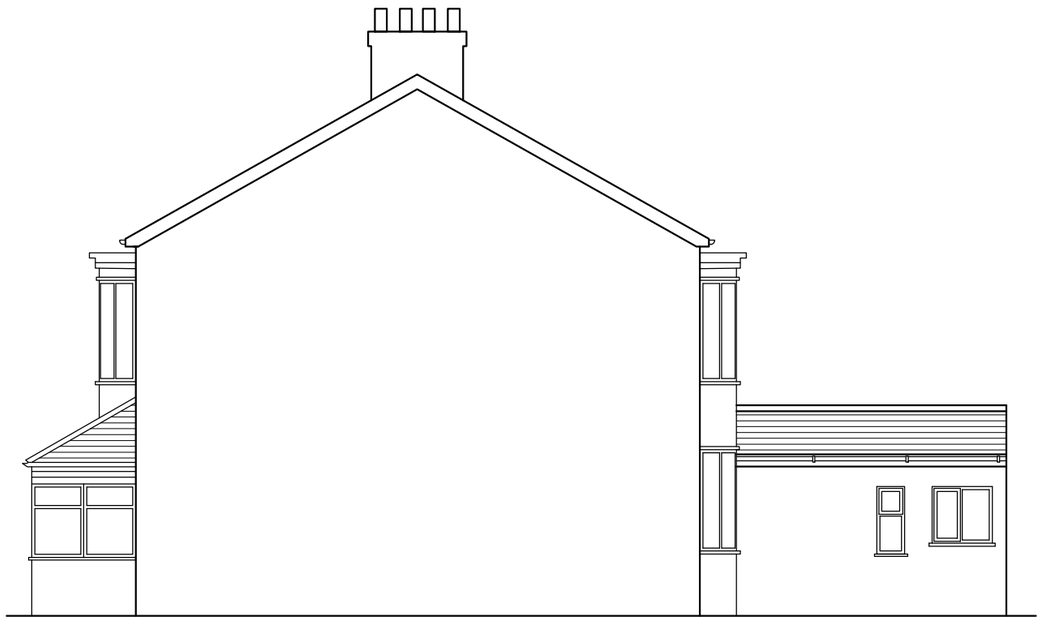

Existing Right Side Elevation

PROJECT : 25 Kingsway, Levenshulme, Manchester M19 2BZ	DRAWING TITLE : **Existing Building Elevations**	Drawing No : DR-03	Date : 19-08-2026	AFR STUDIO **AFR STUDIO LIMITED** 173-A Dickenson Road, Longsight Manchester, M13 0YN UK.
		Drawing Scale : 1:100@A3	Checked By: Amjad Tahir	