
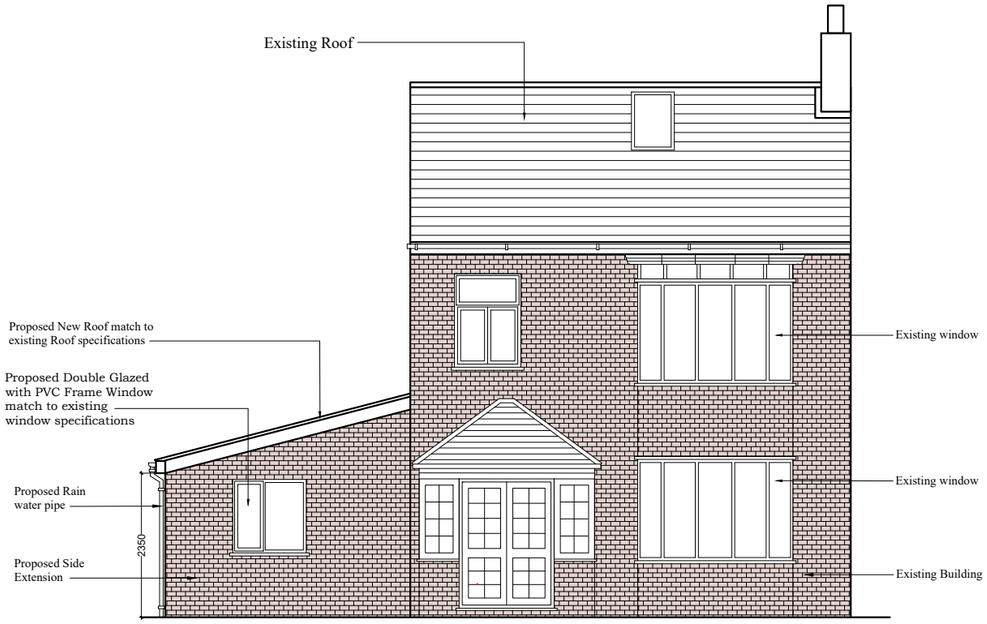


Proposed Front Elevation

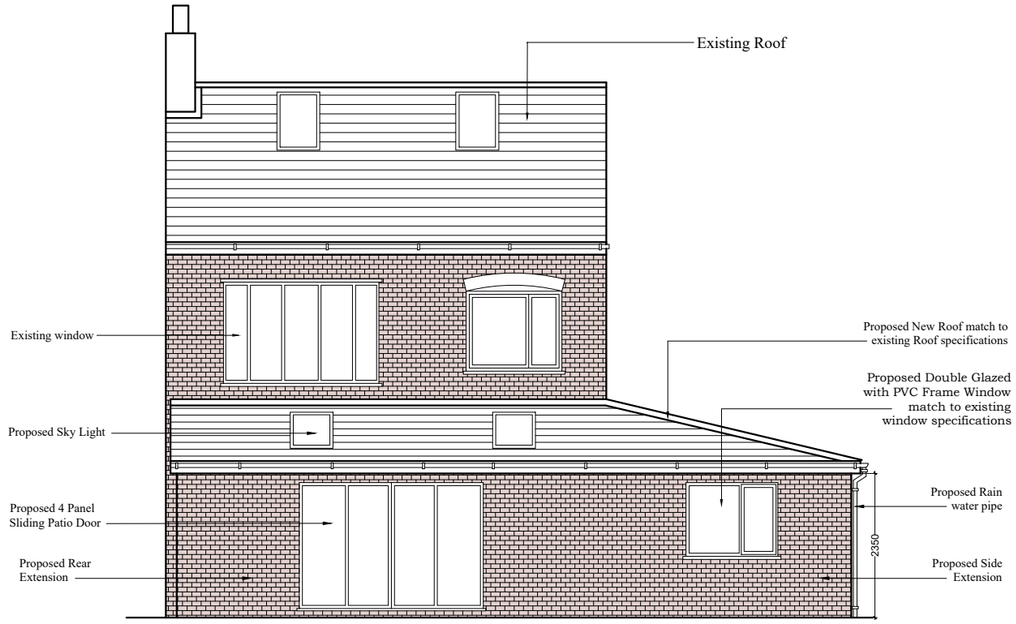

Proposed Rear Elevation

Scale 1:100

0 05m 10m

PROJECT : 25 Kingsway, Levenshulme, Manchester M19 2BZ	DRAWING TITLE : Proposed Building Elevations	Drawing No : DR-07	Date : 19-08-2026	AFR STUDIO LIMITED 173-A Dickenson Road, Longsight Manchester, M13 0YN UK.
		Drawing Scale : 1:100@A3	Checked By: Amjad Tahir	