
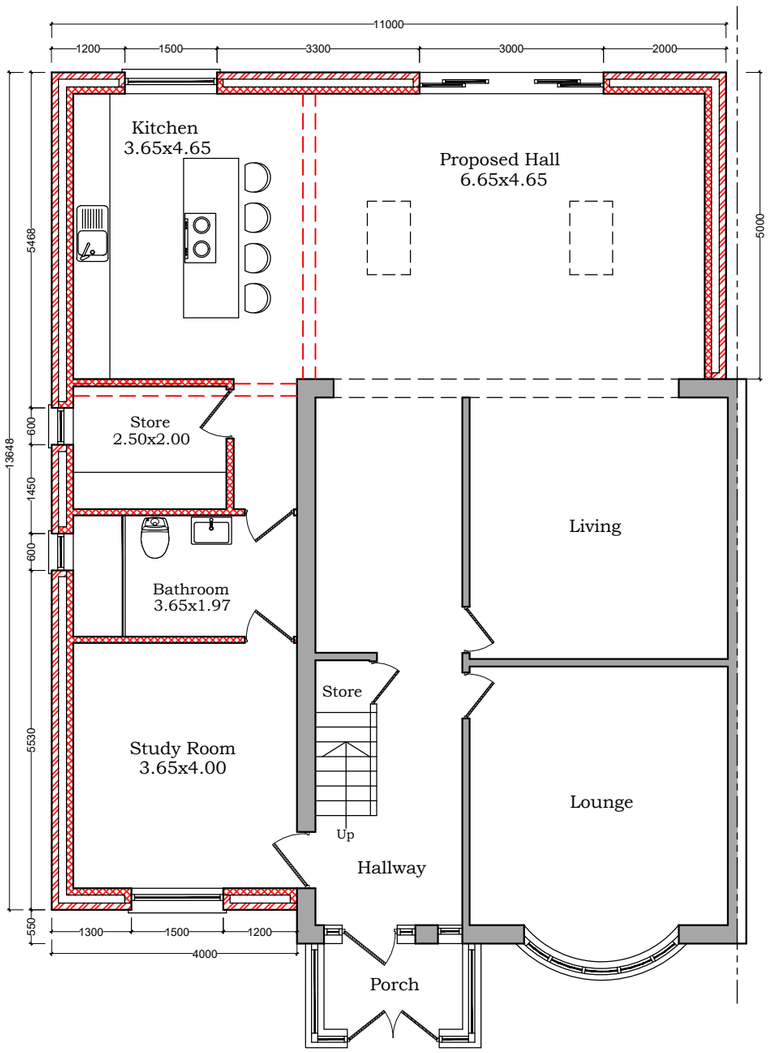


Proposed Ground Floor Plan

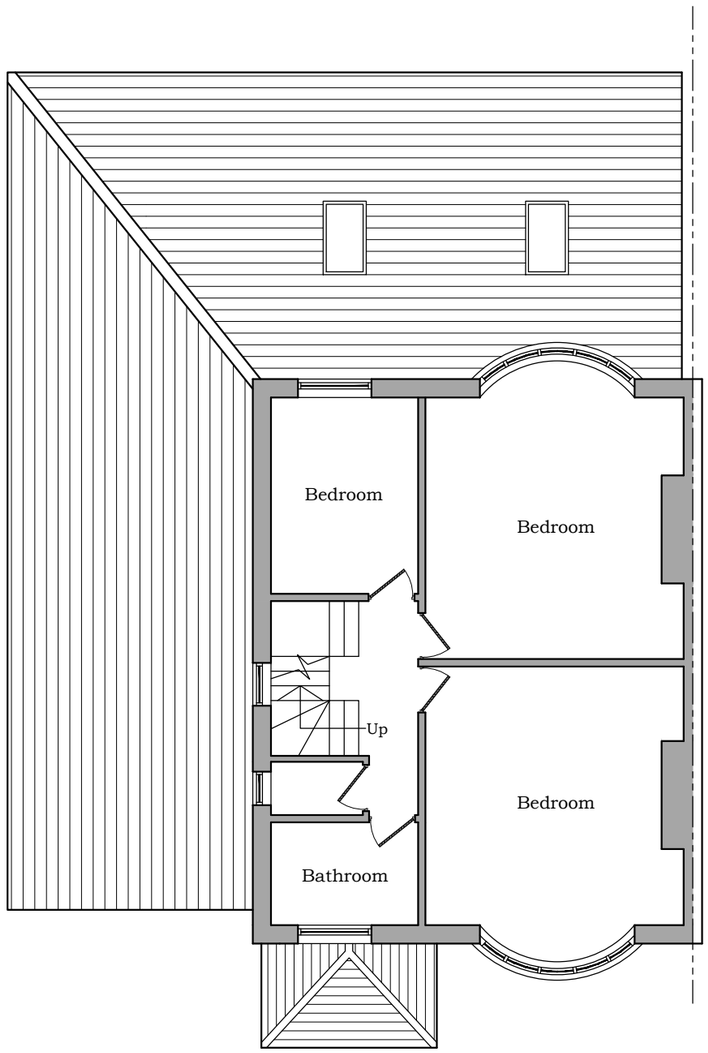

Proposed First Floor Plan

Scale 1:100

0 05m 10m

PROJECT : 25 Kingsway, Levenshulme, Manchester M19 2BZ	DRAWING TITLE : Proposed Building Plans	Drawing No : DR-05 Drawing Scale : 1:100@A3	Date : 19-08-2026 Checked By: Amjad Tahir	AFR STUDIO AFR STUDIO LIMITED 173-A Dickenson Road, Longsight Manchester, M13 0YN UK.