
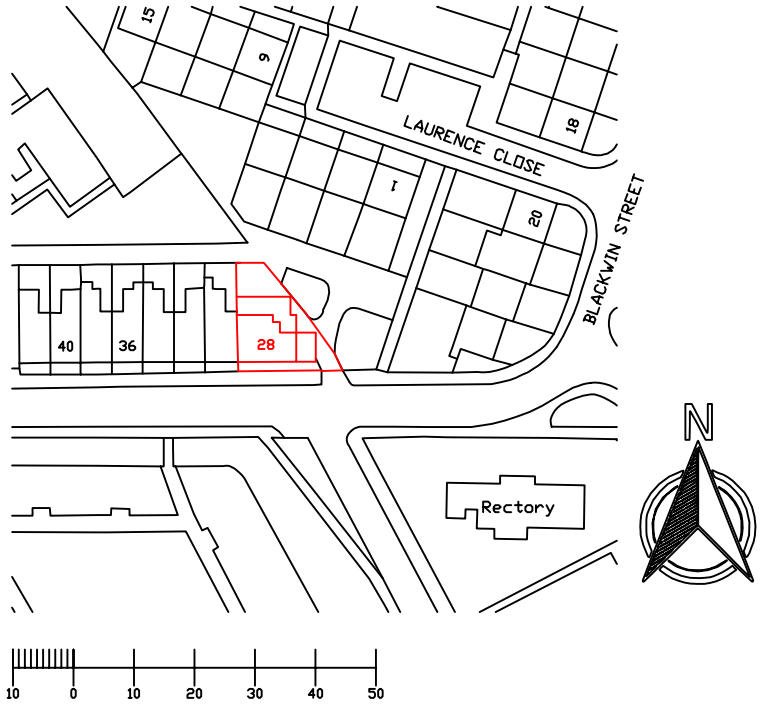



Scale 1:1250

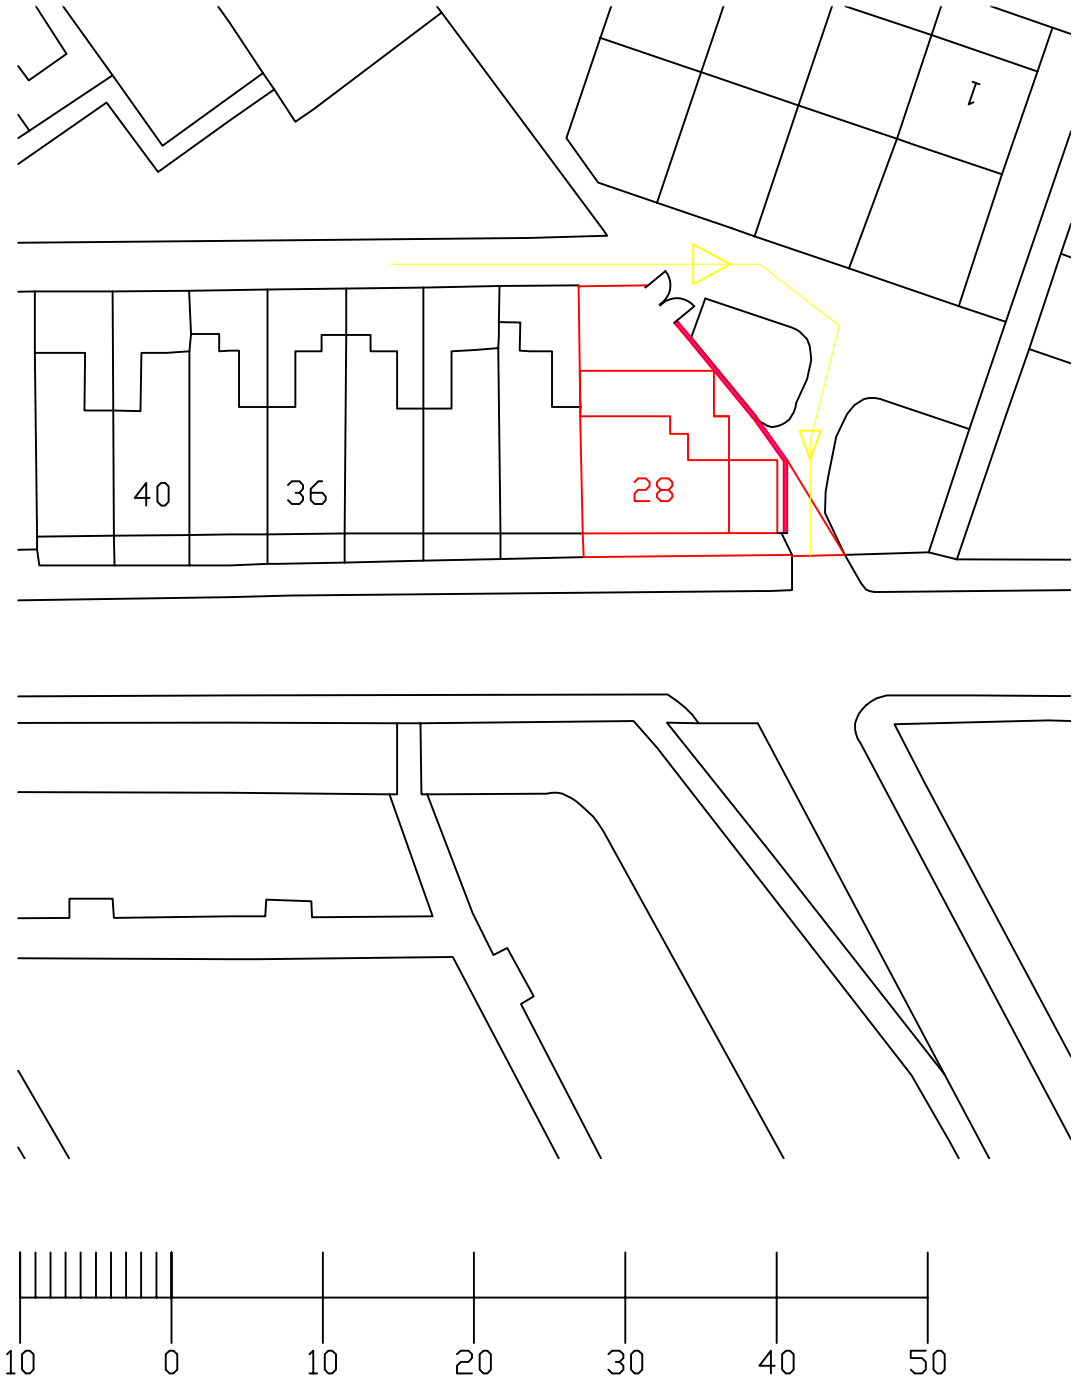


Scale 1:500

Do not scale this drawing. All Dimensions must be checked on site. This drawing and all details contained hereon are copyright and must not be reproduced without written permission from Extend Your Home.

Legend

Easement Access

Boundary Wall

Planning

| REV | DESCRIPTION | AUTH | DATE |
|---|---|---|---|
| / | / | / | / |

**EXTEND**
Your **HOME**
Email: extendyourhome@outlook.com

Address
28 Blackwin Street
Gorton
Manchester
M12 5LD

DESCRIPTION
Single Storey Side Extension, Two Storey Rear Extension, Single Storey Rear Extension & Associated Boundary Treatment

DRAWING TITLE
Location Plan / Site Plan

| | |
|---|---|
| DATE 26/08/2026 | DRAWN TC |
| SCALE 1:1250/500 | CLIENT BA |
| DRAWING NUMBER 01 | REVISION / |