
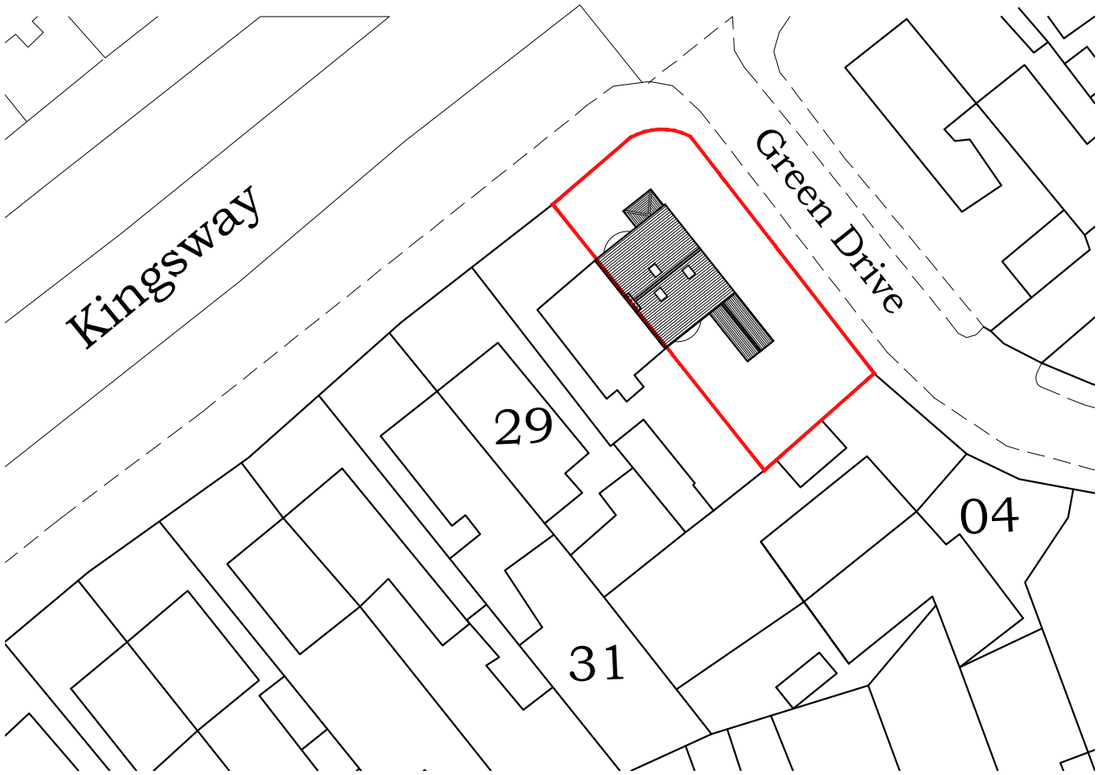


Existing Site Plan

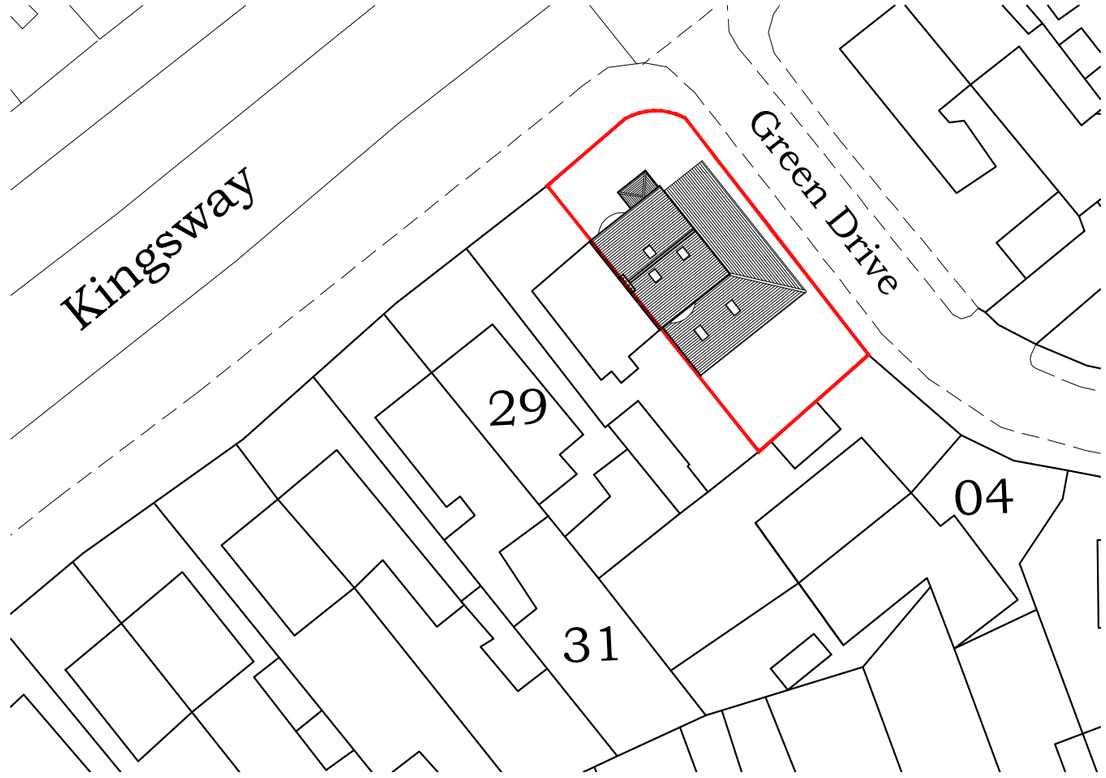

Proposed Site Plan

Scale 1:500

0 10m 20m 30m 40m 50m

PROJECT : 25 Kingsway, Levenshulme, Manchester M19 2BZ	DRAWING TITLE : Site Plan Drawing	Drawing No : DR-09	Date : 19-08-2026
		Drawing Scale : 1:500@A3	Checked By: Amjad Tahir

AFR STUDIO
AFR STUDIO LIMITED
173-A Dickenson Road, Longsight
Manchester, M13 0YN UK.