
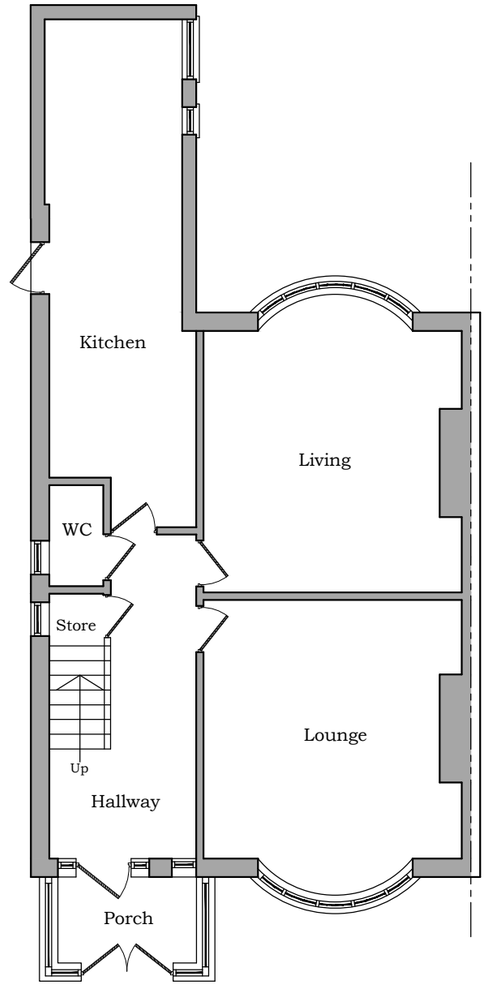


Existing Ground Floor Plan

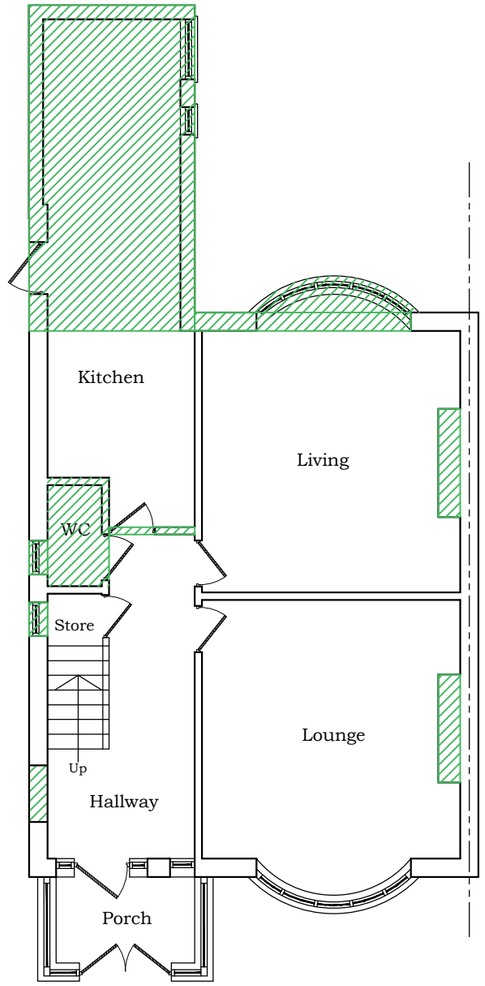

Demolition Plan

Scale 1:100

0 05m 10m

PROJECT : 25 Kingsway, Levenshulme, Manchester M19 2BZ	DRAWING TITLE : Demolition Plan	Drawing No : DR-04	Date : 19-08-2026
		Drawing Scale : 1:100@A3	Checked By: Amjad Tahir

AFR STUDIO LIMITED
173-A Dickenson Road, Longsight
Manchester, M13 0YN UK.