
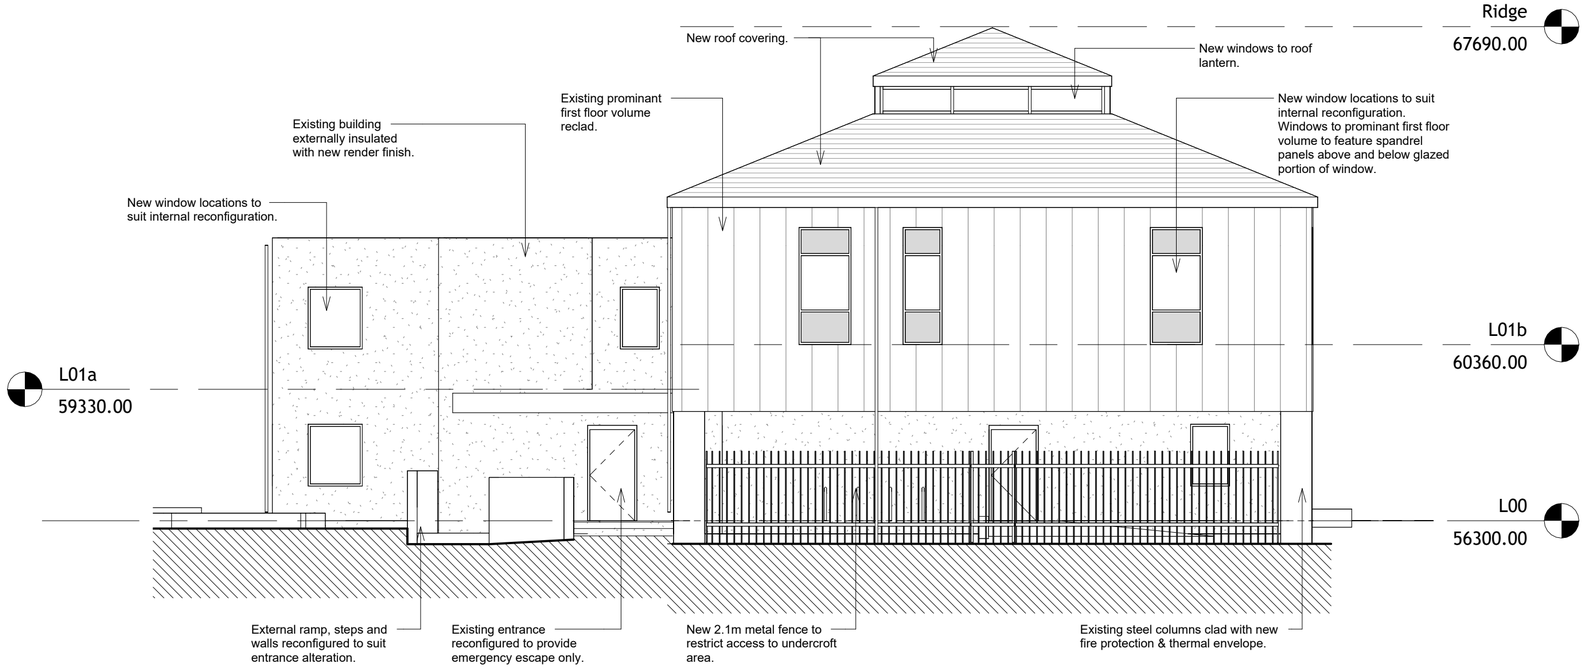


1 North West Elevation

1 : 100

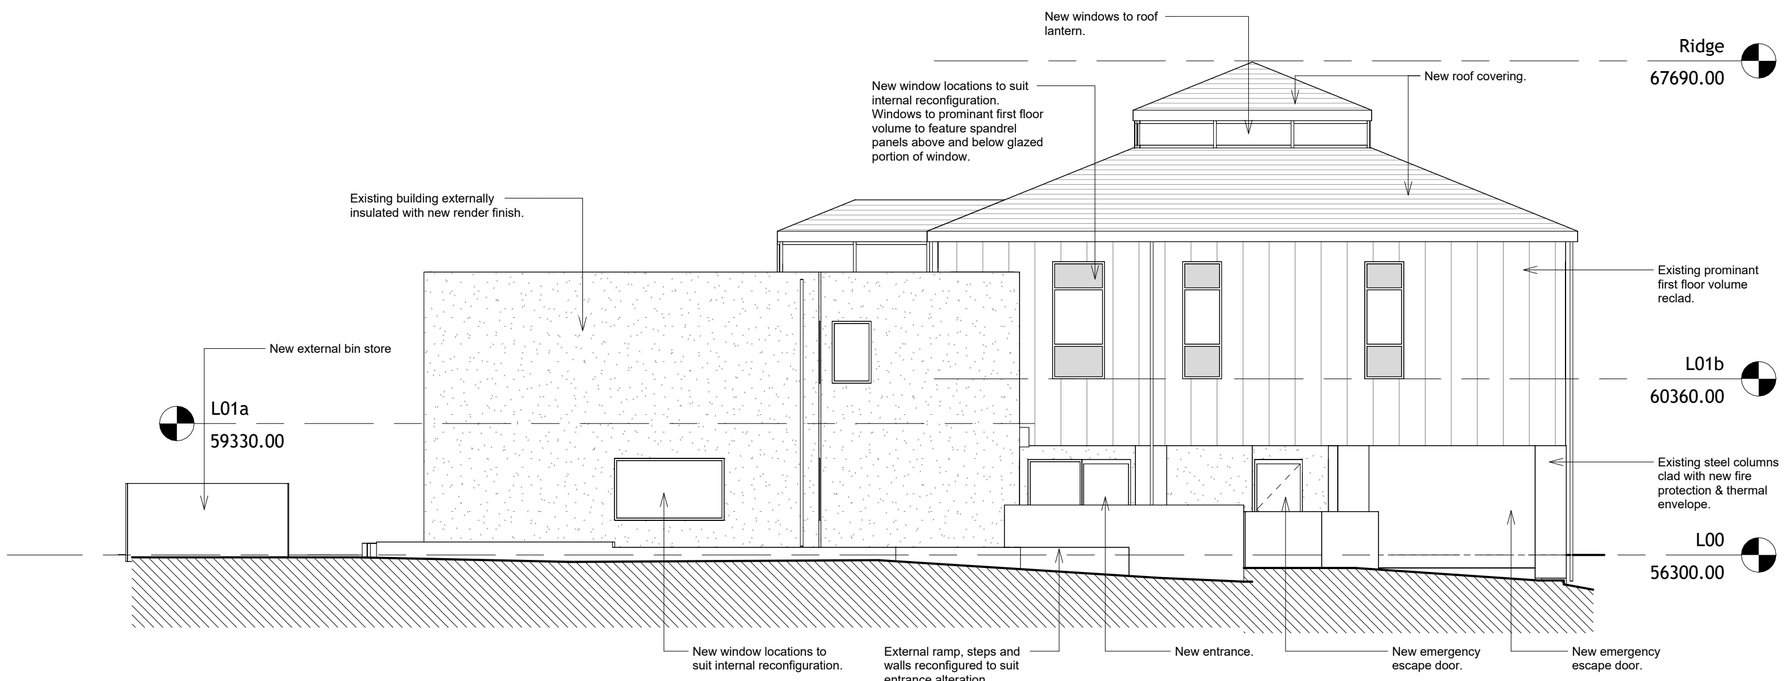

2 North East Elevation


1 : 100

North

0 1250 2500 5000

0 50

1:100

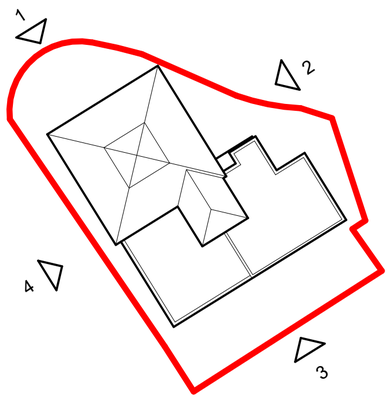

MANCHESTER CITY COUNCIL

Capital Programmes Division

PO Box 532, Town Hall
Manchester
M60 2LA

DRAWING STATUS
Planning

PROPERTY TITLE
West Gorton Youth Centre
Gorton Lane
Manchester M12 5JT

UPRN	DfE NO


PROJECT TITLE
West Gorton Youth Center

DRAWING TITLE
Proposed Elevations (Sheet 1 of 2)

JOB NO	DATE	REVISION
DXH46067	17.6.26	1

SCALE	AUTHOR	CHECKED BY
1 : 100	KA	

DRAWING NUMBER
WGP-MCC-ZZ-ZZ-DR-A-0141

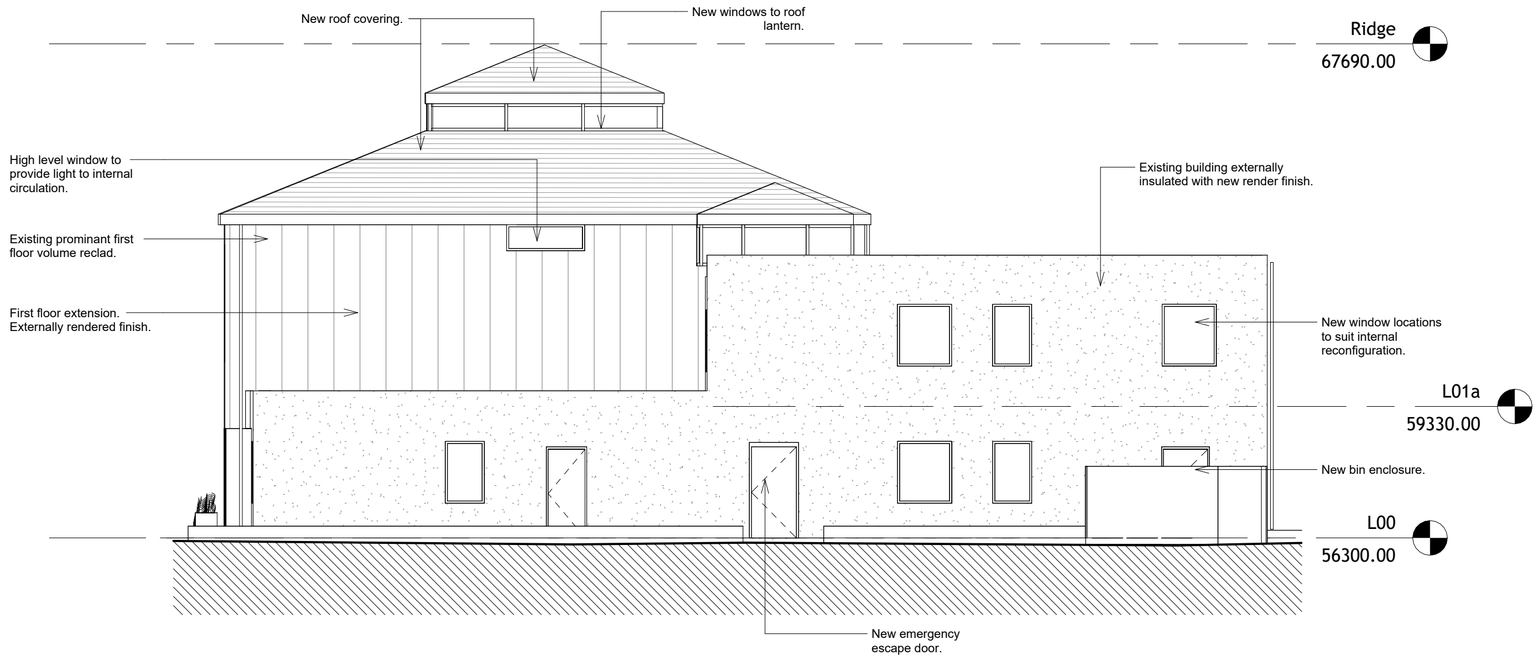

3 South East Elevation

1 : 100



4 South West Elevation


1 : 100

North

0 1250 2500 5000

0 50

1:100

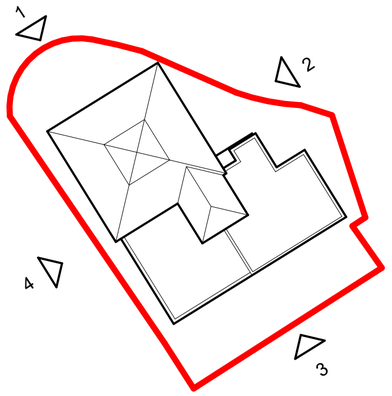

MANCHESTER CITY COUNCIL

Capital Programmes Division

PO Box 532, Town Hall
Manchester
M60 2LA

DRAWING STATUS
Planning

PROPERTY TITLE
West Gorton Youth Centre
Gorton Lane
Manchester M12 5JT

UPRN	DfE NO

PROJECT TITLE
West Gorton Youth Center

DRAWING TITLE
Proposed Elevations (Sheet 2 of 2)

JOB NO	DATE	REVISION
DXH46067	17.6.26	1

SCALE	AUTHOR	CHECKED BY
1 : 100	KA	

DRAWING NUMBER
WGP-MCC-ZZ-ZZ-DR-A-0142