
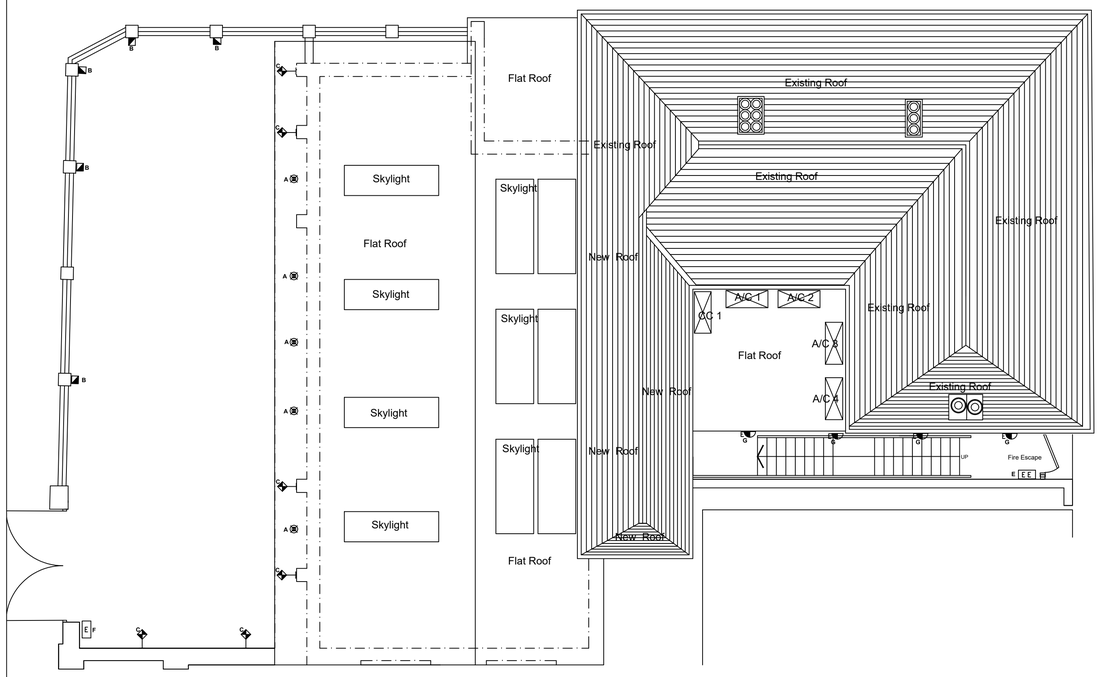


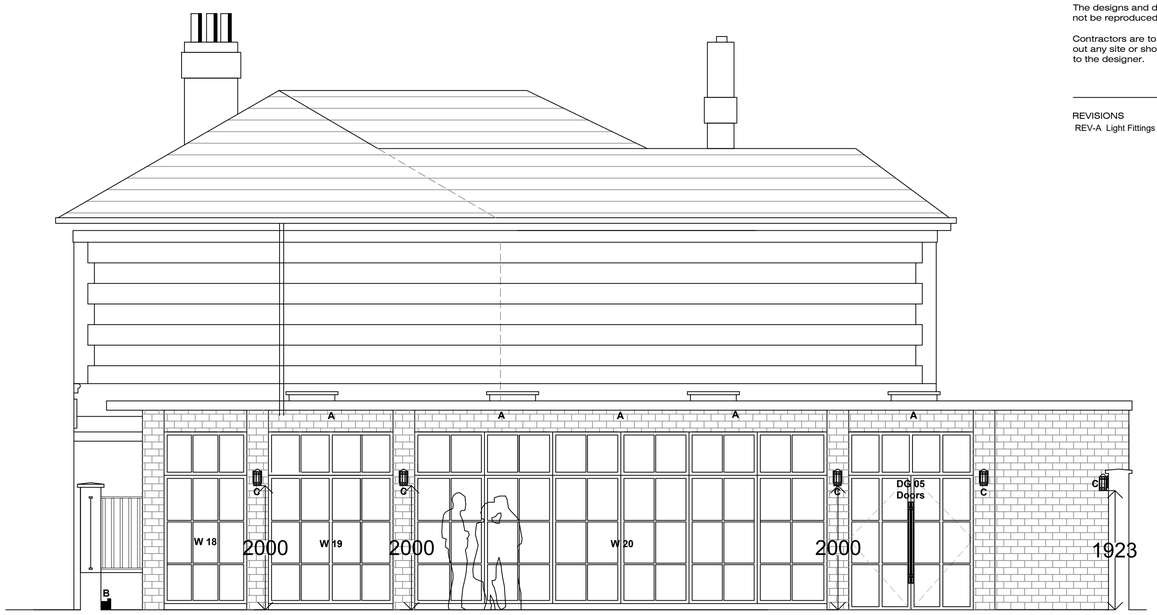

PROPOSED ELEVATION E - (Garden Elevation)
Scale 1:50 @ A1

NOTES

The designs and details on this drawing are copyright and must not be reproduced without the written permission of the designer.

Contractors are to check all sizes and dimensions before setting out any site or shop work. Any errors or discrepancy to be reported to the designer.

REVISIONS	DATE
REV-A Light Fittings adjusted now with cowls	02/07/26 JAA

ELECTRICAL LEGEND



A New recessed downlighter supplied by client and fitted by electrical contractor To be as Lightique black bezel IP65 GU10 50mm dia x 50mm Ht with 70mm dia cut out 90min Fr



B IP65 rated LED wall uplighter to perimeter brick wall, supplied and fitted by electrical contractor to the base of the column. To be as E2 lighting up lighter Ht 170 x dia 153 in black 3000K LED integral



C New decorative external wall light supplied by client and fitted by electrical contractor. To be 2m/1923mm to U/S off FFL To be as E2 lighting Olkd Bronze lantern Ht 260 x W 120 x D 160mm inc E 27 3000K lamp



E New Emergency exit sign. Electrician to supply & fit finished 2m off FFL Size Ht 200 x W 300 x D 110mm Finish white



ELEVATION E - FROM SUB STATION Scale 1:100



F fit.Finished 2m off FFL Size Ht 200 x W 300 x D 110mm Finish white



G 3HR emergency wall mounted slimline IP65 fitting supplied & fitted by electrical contractor As JCC 4LED 30w in WHITE 4000K cool white 300mm Dia .To be 2m off FFL (ADJUSTED FOR STEPS)

0 1 2 3 4 5

1-50 Scale Bar (metres)

PLANNING

DRAWING DESCRIPTION

PROPOSED EXTERNAL ELEVATIONS AND LIGHTING DETAILS

JOB TITLE

THE SHAMROCK
17 BENGAL STREET
MANCHESTER

CLIENT

JOSEPH HOLT

DRAWN BY	JAA	SCALE	1:50 @ A1
DATE	MARCH 2026	DRAWING NO.	2021 /PL32
CHECKED		REVISION	A

John Dixon & Associates Ltd,
Unit 211
Chambers Business Centre,
Chapel Road,
Oldham,
OL8 4QQ.
TEL : 0161 682 0964
FAX : 0161 683 4106
E-MAIL : info@johndixon.co.uk
WEB : www.johndixon.co.uk

jda architecture interior design project management