

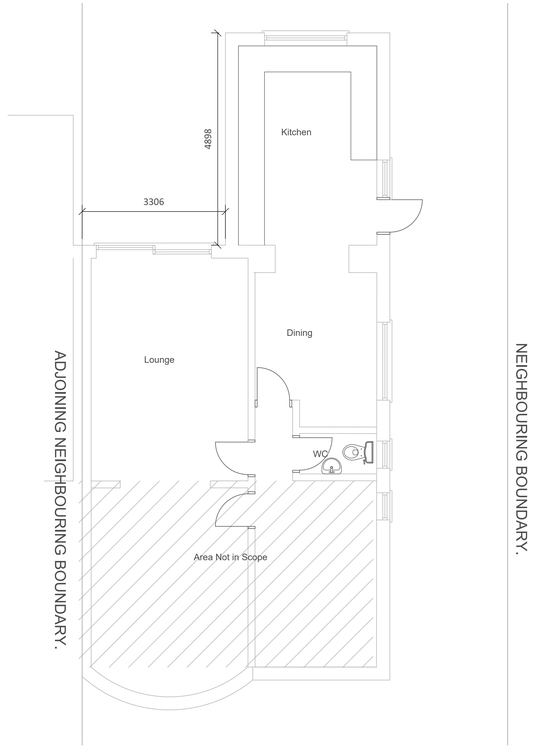


Existing Ground Floor
Scale 1:50

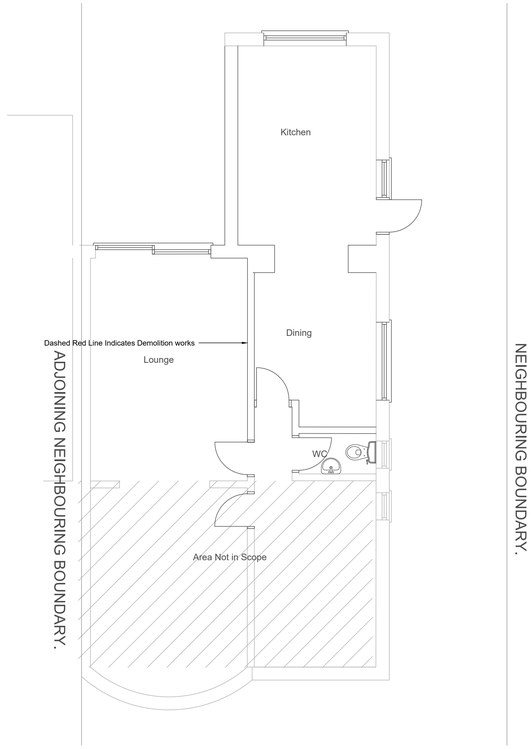


Existing Ground Floor Demolition
Scale 1:50

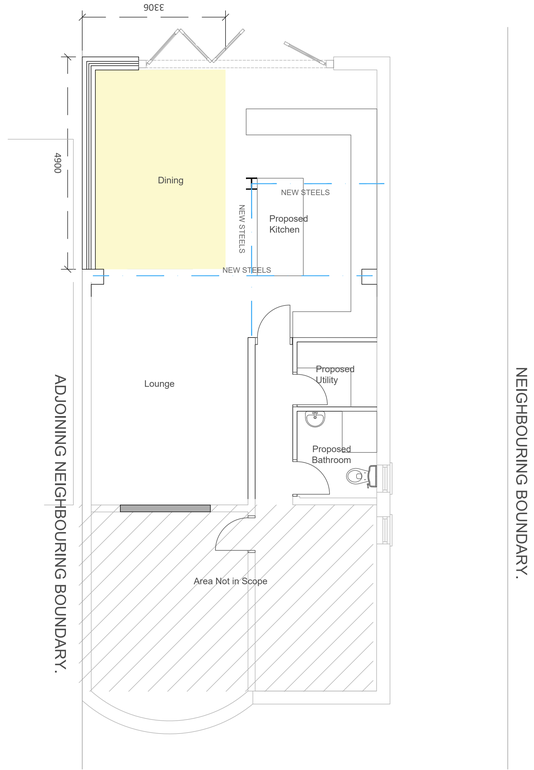


Proposed Ground Floor
Scale 1:50




Existing Rear Elevation
Scale 1:50

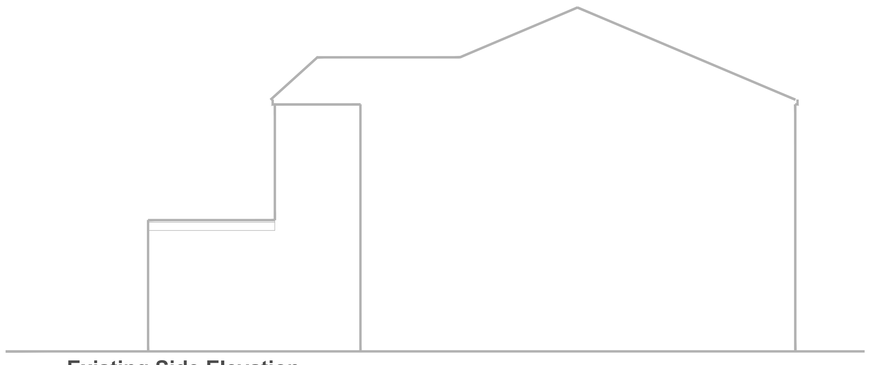

Existing Side Elevation
Scale 1:50

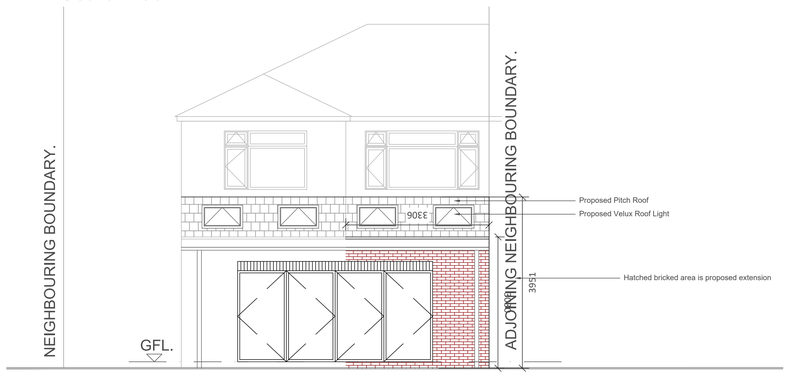

Proposed Rear Elevation
Scale 1:50

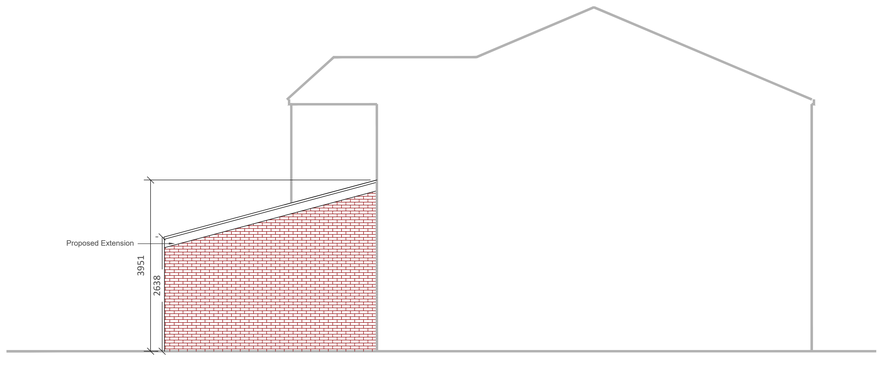

Proposed Side Elevation
Scale 1:50

N

1m SCALE 1:50

A Initial Issue ## ## ##.##.##

AMENDMENTS DATE

IMARA 360
DEVELOPMENTS LTD
Oxford House, Ironchester
Tel: 07740 311162
E-MAIL: info@imara360.co.uk

DRAWN/CHECKED: AP DATE: 16/07/2026
REVISION: - SCALE: As Shown @ A0

PROJECT:
22 PARKFIELD ROAD SOUTH, M20 6DH
SINGLE STOREY REAR EXTENSION

CLIENT:
MRS RANI

JOB TITLE:
EXISTING AND PROPOSED FLOOR PLANS AND ELEVATIONS

JOB No:
P001-22PARK-002

PLANNING STAGE