



PROPOSED
FRONT ELEVATION

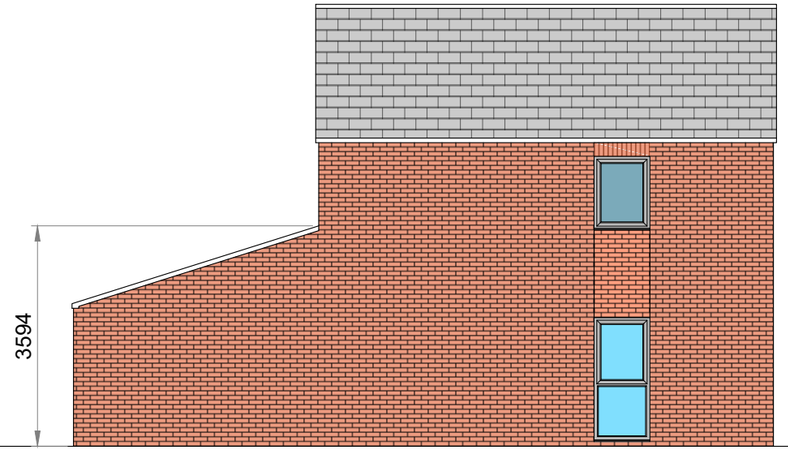


PROPOSED
LEFT SIDE ELEVATION




PROPOSED
REAR ELEVATION

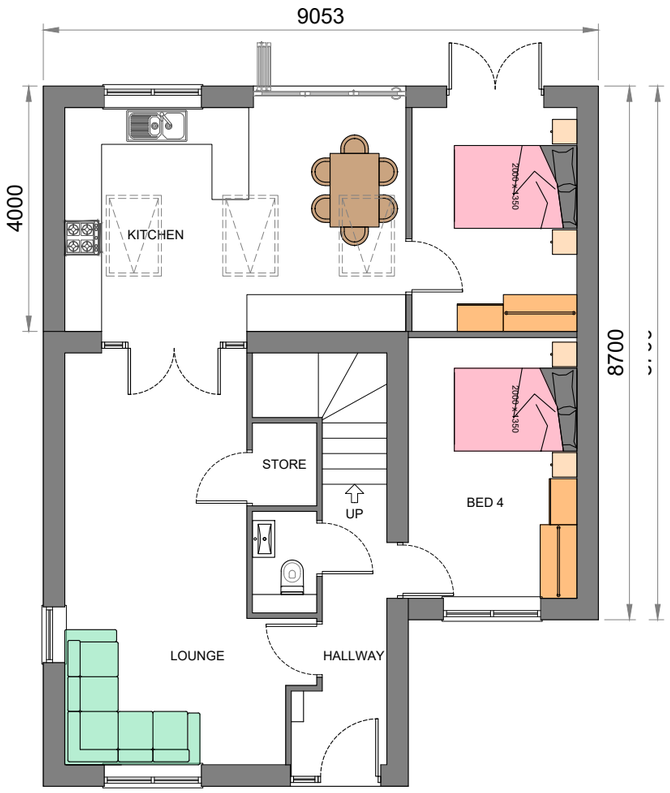


PROPOSED
GROUND FLOOR PLAN

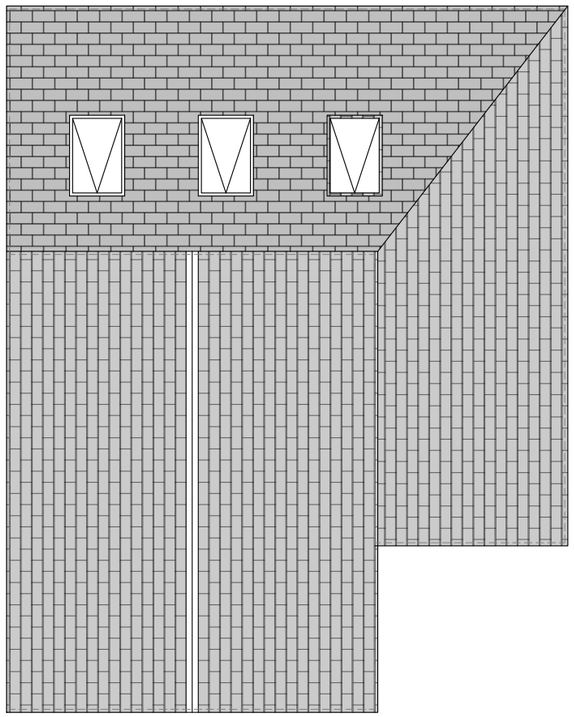

PROPOSED
ROOF PLAN

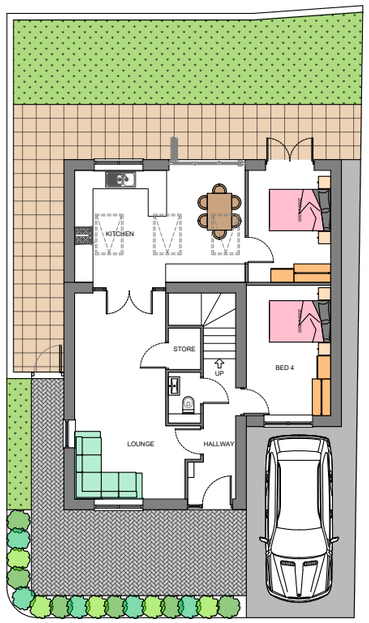

PROPOSED
SITE PLAN

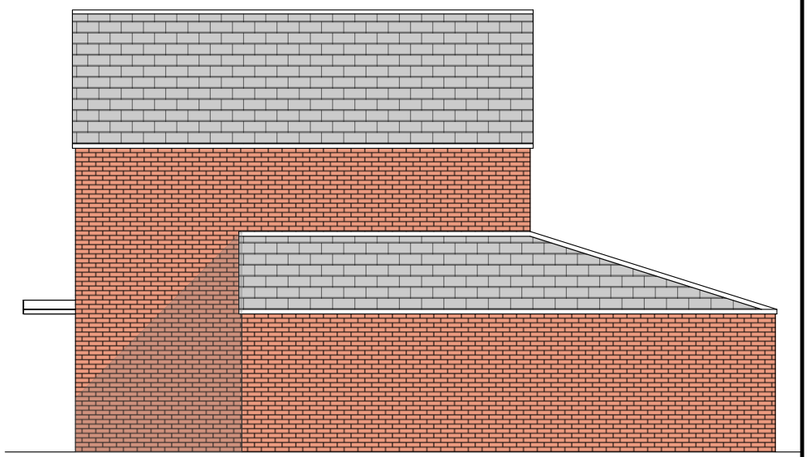

PROPOSED
RIGHT SIDE ELEVATION

0 5m

SCALE 1:100

0 10m

SCALE 1:200

REV	DESCRIPTION	BY	DATE
B	LANDSCAPING ADDED TO FRONT GARDEN	IGS	28.08.26
A	FIRST ISSUE	IGS	26.05.26

Phoenix Architectural Services

PROJECT
PROPOSED SINGLE STOREY
WRAP AROUND EXTENSION
24 TOXTETH STREET

CLIENT
MR RUSSELL AKINOLA

TITLE
PROPOSED FLOOR PLAN,
ELEVATIONS AND
SITE BLOCK PLAN

DRAWN
I STEVENSON

DATE
26.05.26

SCALE
1:100 (A3)

DRG No.
02

REV
B