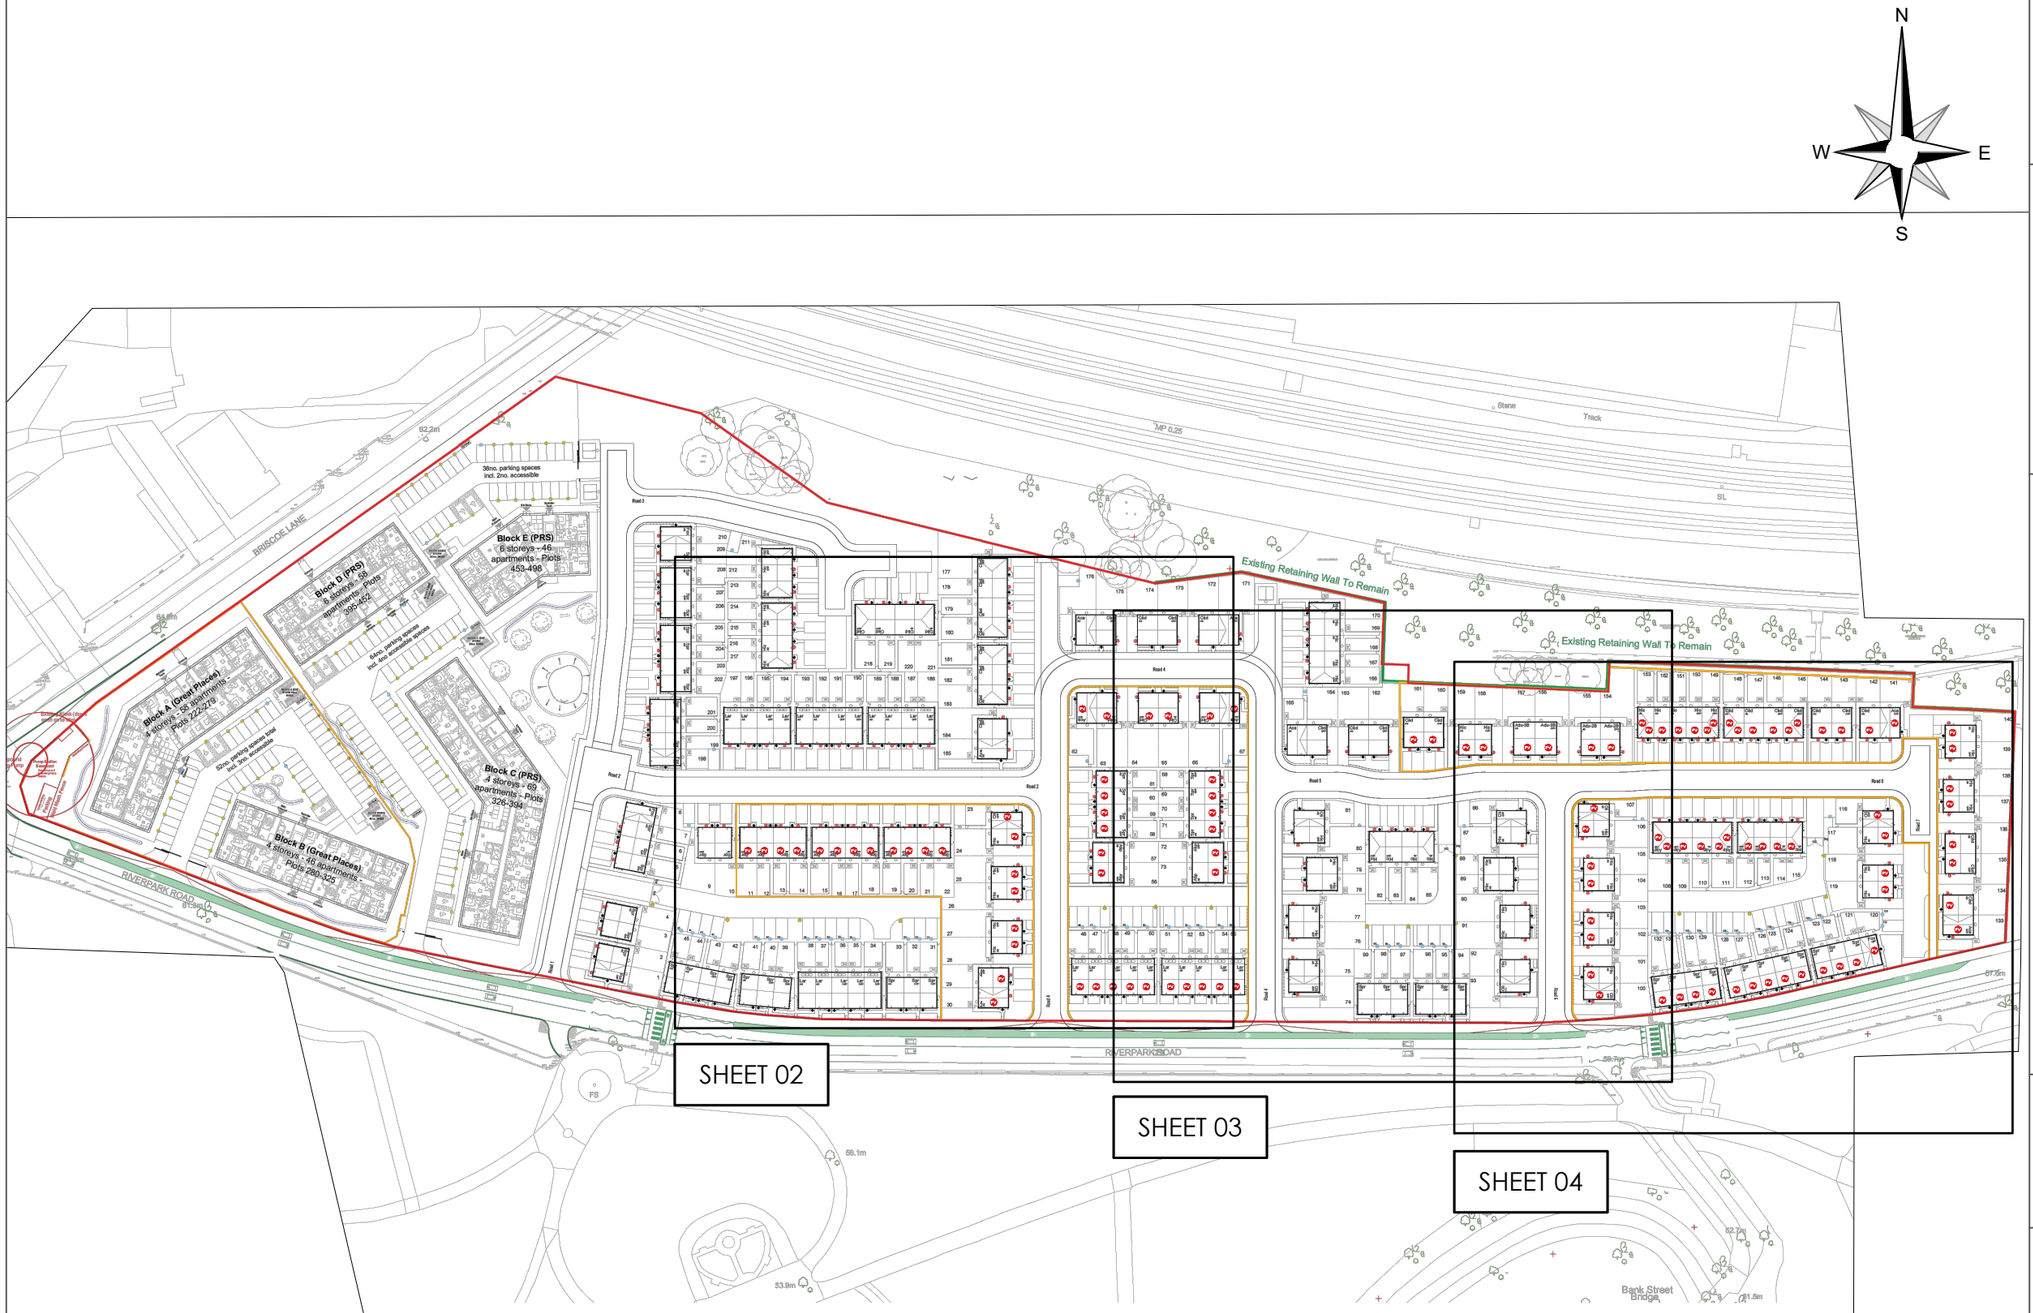


Note:
Viridian Solar has produced this design based on information and drawings supplied by the client. It remains the client's responsibility to ensure that shading from nearby buildings and trees does not affect the system.

Weight of solar panels:

PV16-M10	(Fusion PV)	25kg
PV16-G1	(Fusion PV)	22kg

Where the panels are fitted into a pitched tiled/slate roof, they sit directly on the roof battens with a uniformly distributed load of 13kg per m² for PV16. Therefore, they almost certainly weigh less than the roof covering they replace. Roof structure modifications are unlikely to be necessary.

Notes:

PV Location of PV Array

Source Drawing:

Development	**Riverpark Road**
Location	Manchester
Marketing Name	-
Drawing Title	Detailed Site Layout
Job No.	**KH012**
Drawing No.	**A-100**
Revision	**Y**
Scale @ A0	1:500
Drawn By	TW
Date	03.02.25
Checked by	-
Date Checked	-

1st Floor, 103 Dalton Avenue, Birchwood Park,
Warrington WA3 6YE
T: 01925 363108 W: www.kellenhomes.com
KELLEN HOMES


Revisions: Date: By:

viridian solar
Viridian Solar
Atlas Building, 68 Stirling Way
Papworth Everard, Cambs.
Tel: 01480 839 865
sales@viridiansolar.co.uk
www.viridiansolar.co.uk

TITLE

Viridian Clearline fusion
PV Site Plan for Kellen Homes
River Park Road, Manchester

DRAWN: JY	CHECKED: N/A
DRAWING NUMBER: 36876 / SK1	SHEET NUMBER: 1 of 4
DATE: 06.02.2026	SCALE: NTS

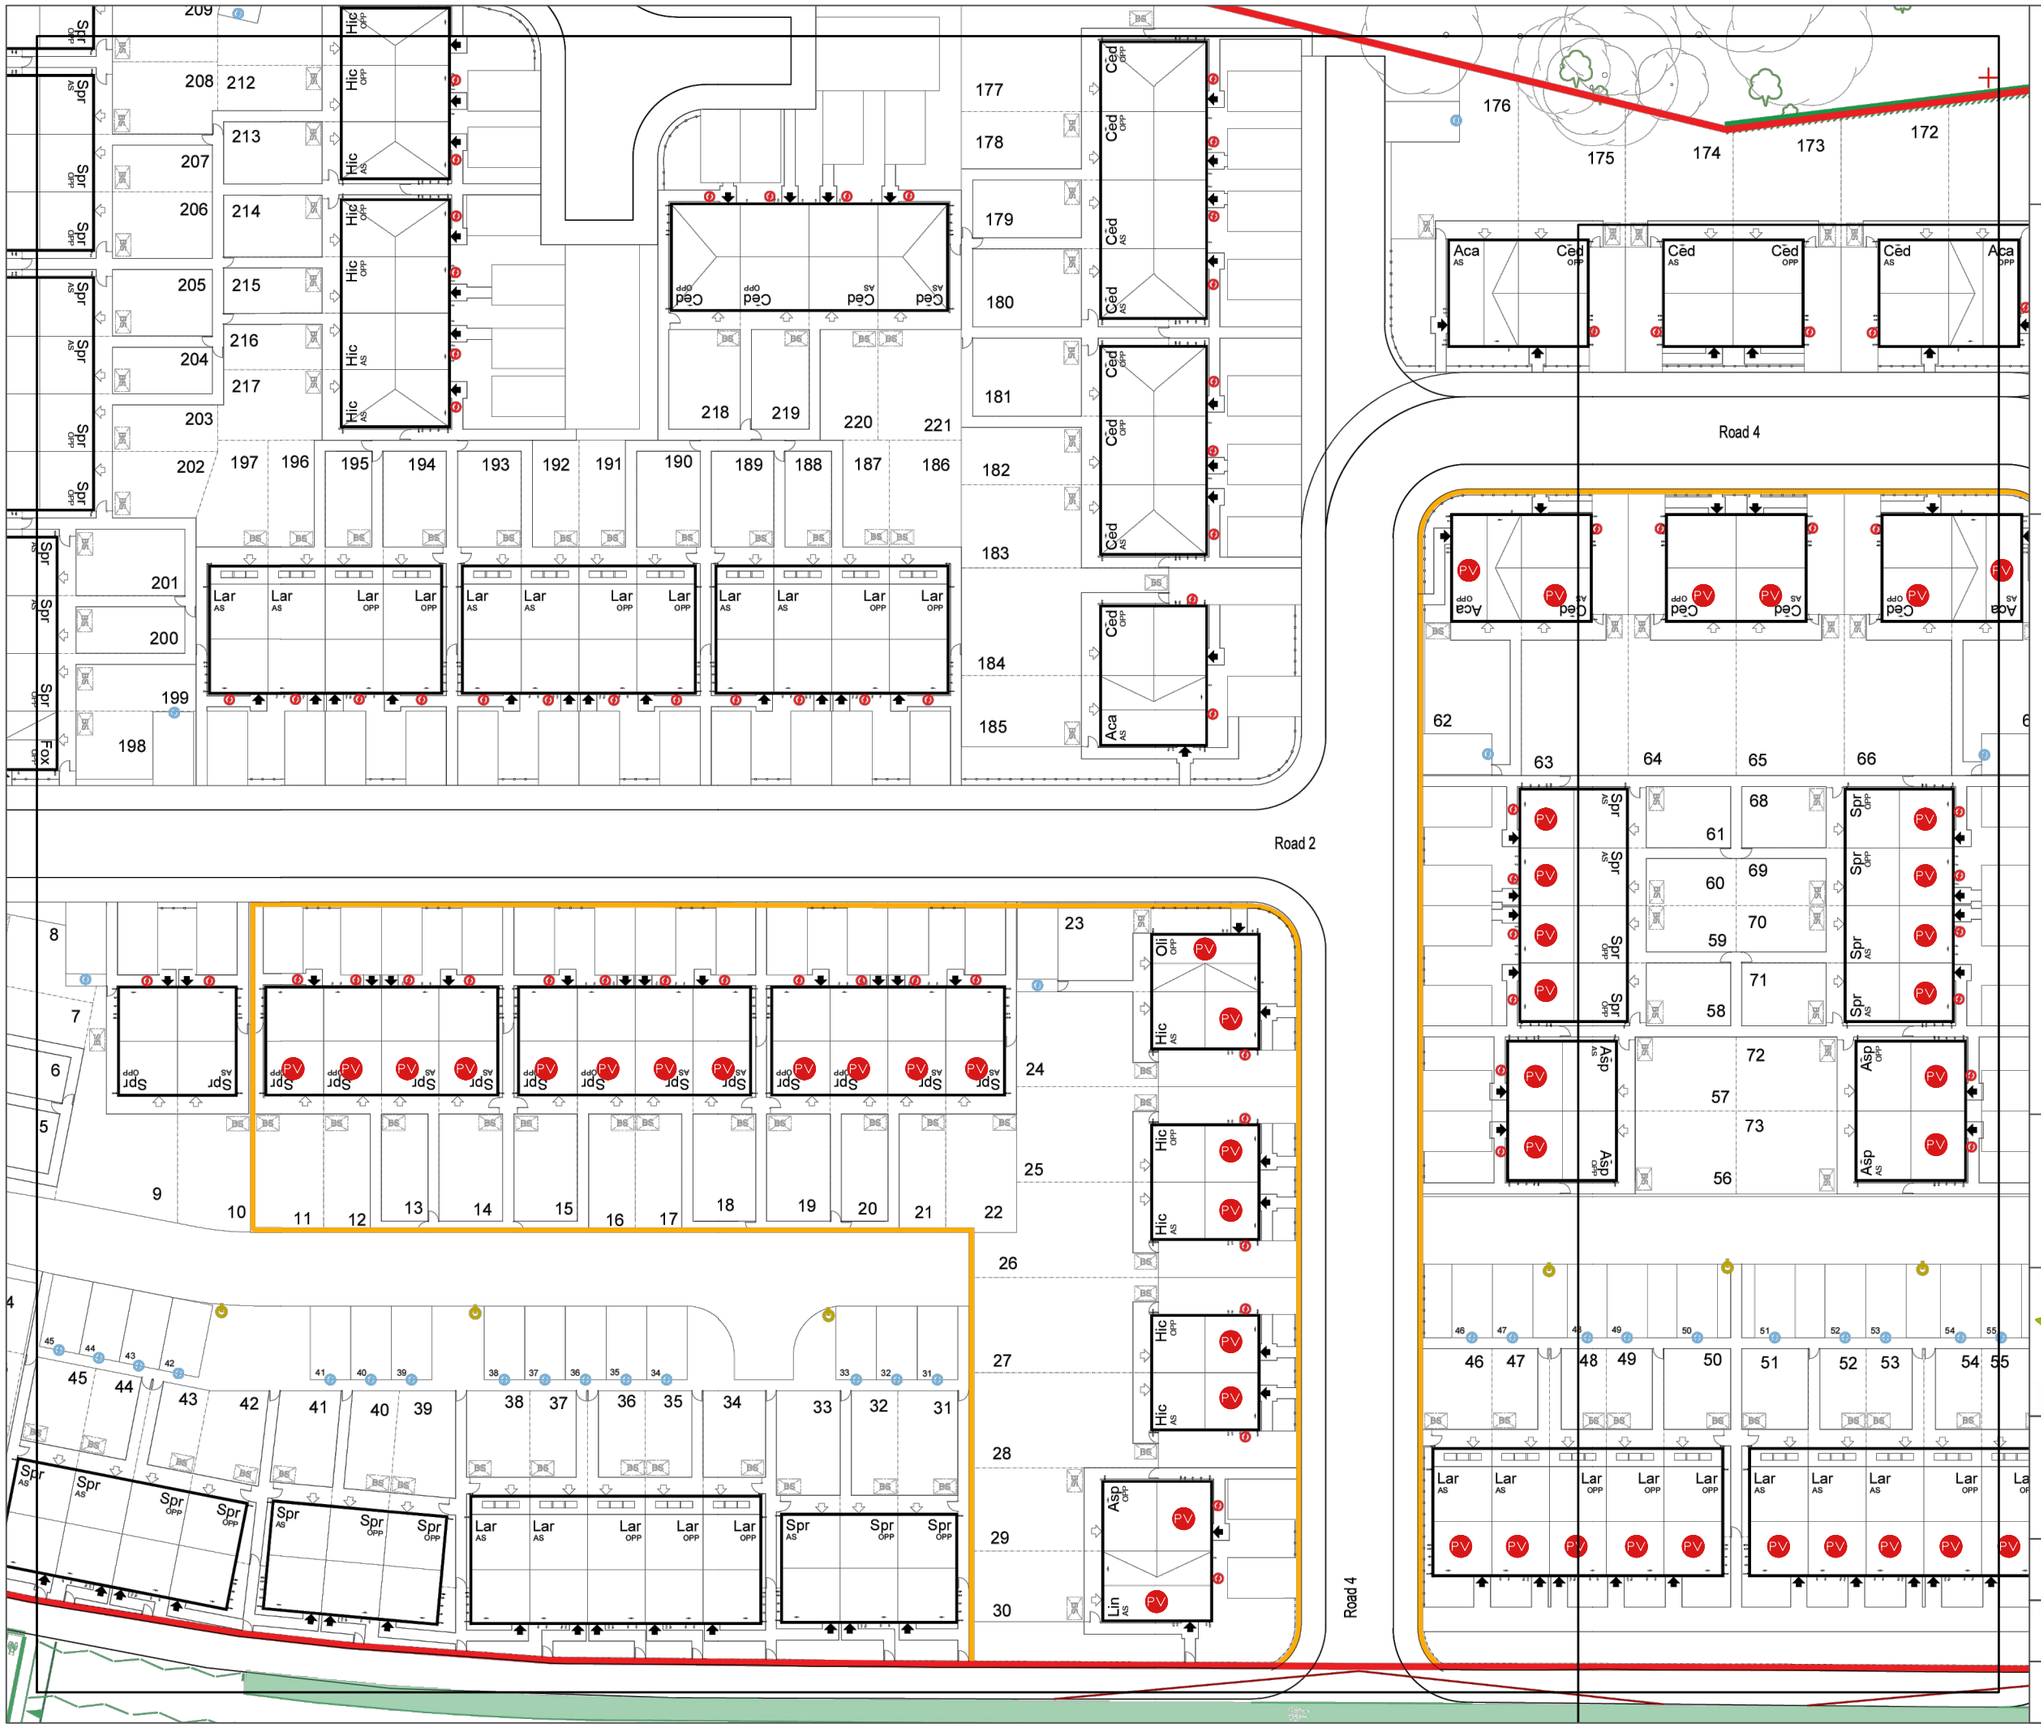

Note:
Viridian Solar has produced this design based on information and drawings supplied by the client. It remains the client's responsibility to ensure that shading from nearby buildings and trees does not affect the system.

Weight of solar panels:

PV16-M10	(Fusion PV)	25kg
PV16-G1	(Fusion PV)	22kg

Where the panels are fitted into a pitched tiled/slate roof, they sit directly on the roof battens with a uniformly distributed load of 13kg per m² for PV16. Therefore, they almost certainly weigh less than the roof covering they replace. Roof structure modifications are unlikely to be necessary.

Notes:

PV Location of PV Array

Source Drawing:

Development
Riverpark Road
Location
Manchester
Marketing Name
-
Drawing Title
Detailed Site Layout

Job No.	Drawing No.
KH012	**A-100**
Revision: **Y**	Scale @ A0: 1:500
Drawn By: TW	Date: 03.02.25
Checked by: -	Date Checked: -

1st Floor, 103 Dalton Avenue, Birchwood Park, Warrington WA3 6YE
T: 01925 363108 W: www.kellenhomes.com
KELLEN HOMES

Revisions: Date: By:

viridian solar
Viridian Solar
Atlas Building, 68 Stirling Way
Papworth Everard, Cambs.
Tel: 01480 839 865
sales@viridiansolar.co.uk
www.viridiansolar.co.uk

TITLE
Viridian Clearline fusion
PV Site Plan for Kellen Homes
River Park Road, Manchester

DRAWN	CHECKED
JY	N/A
DRAWING NUMBER: 36876 / SK1	SHEET NUMBER: 2 of 4
DATE: 06.02.2026	SCALE: NTS



Note:
Viridian Solar has produced this design based on information and drawings supplied by the client. It remains the client's responsibility to ensure that shading from nearby buildings and trees does not affect the system.

Weight of solar panels:

PV16-M10	(Fusion PV)	25kg
PV16-G1	(Fusion PV)	22kg

Where the panels are fitted into a pitched tiled/slate roof, they sit directly on the roof battens with a uniformly distributed load of 13kg per m² for PV16. Therefore, they almost certainly weigh less than the roof covering they replace. Roof structure modifications are unlikely to be necessary.

Notes:

PV Location of PV Array

Source Drawing:

Development
Riverpark Road
Location
Manchester
Marketing Name
-
Drawing Title
Detailed Site Layout

Job No.	Drawing No.
KH012	**A-100**
Revision: **Y**	Scale @ A0: 1:500
Drawn By: TW	Date: 03.02.25
Checked by: -	Date Checked: -

1st Floor, 103 Dalton Avenue, Birchwood Park, Warrington WA3 6YE
T: 01925 363108 W: www.kellenhomes.com
KELLEN HOMES

Revisions: Date: By:

viridian solar
Viridian Solar
Atlas Building, 68 Stirling Way
Papworth Everard, Cambs.
Tel: 01480 839 865
sales@viridiansolar.co.uk
www.viridiansolar.co.uk

TITLE

Viridian Clearline fusion PV Site Plan for Kellen Homes River Park Road, Manchester

DRAWN	CHECKED
JY	N/A
DRAWING NUMBER: 36876 / SK1	SHEET NUMBER: 3 of 4
DATE: 06.02.2026	SCALE: NTS

Note:
Viridian Solar has produced this design based on information and drawings supplied by the client. It remains the client's responsibility to ensure that shading from nearby buildings and trees does not affect the system.

Weight of solar panels:

PV16-M10	(Fusion PV)	25kg
PV16-G1	(Fusion PV)	22kg

Where the panels are fitted into a pitched tiled/slate roof, they sit directly on the roof battens with a uniformly distributed load of 13kg per m² for PV16. Therefore, they almost certainly weigh less than the roof covering they replace. Roof structure modifications are unlikely to be necessary.

Notes:

PV Location of PV Array

Source Drawing:

Development
Riverpark Road
Location
Manchester
Marketing Name
-
Drawing Title
Detailed Site Layout

Job No.	Drawing No.
KH012	**A-100**
Revision: **Y**	Scale @ A0: 1:500
Drawn By: TW	Date: 03.02.25
Checked by: -	Date Checked: -

1st Floor, 103 Dalton Avenue, Birchwood Park, Warrington WA3 6YE
T: 01925 363108 W: www.kellenhomes.com
KELLEN HOMES

Revisions: Date: By:

viridian solar
Viridian Solar
Atlas Building, 68 Stirling Way
Papworth Everard, Cambs.
Tel: 01480 839 865
sales@viridiansolar.co.uk
www.viridiansolar.co.uk

TITLE
Viridian Clearline fusion
PV Site Plan for Kellen Homes
River Park Road, Manchester

DRAWN	CHECKED
JY	N/A
DRAWING NUMBER: 36876 / SK1	SHEET NUMBER: 4 of 4
DATE: 06.02.2026	SCALE: NTS