

15 ADA STREET, BLACKLEY


PLANNING APPROVAL

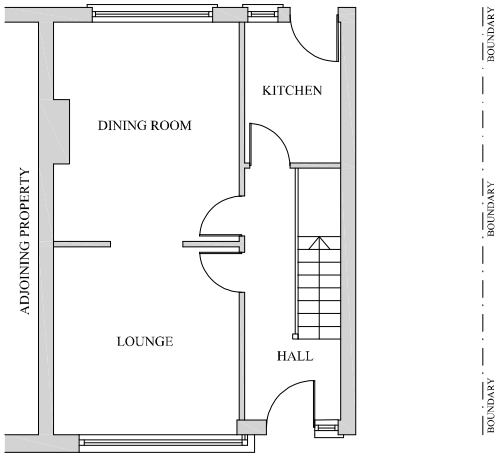


EXISTING GROUND FLOOR LAYOUT
(SCALE 1:50)

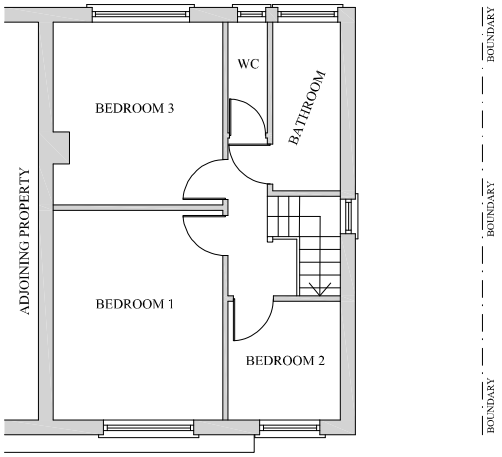


EXISTING FIRST FLOOR LAYOUT
(SCALE 1:50)

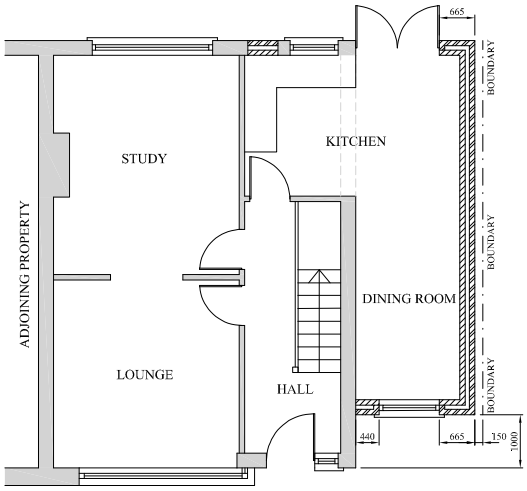

PROPOSED GROUND FLOOR LAYOUT
(SCALE 1:50)

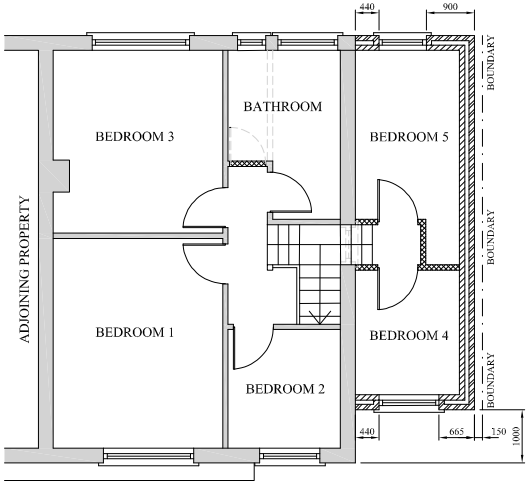

PROPOSED FIRST FLOOR LAYOUT
(SCALE 1:50)

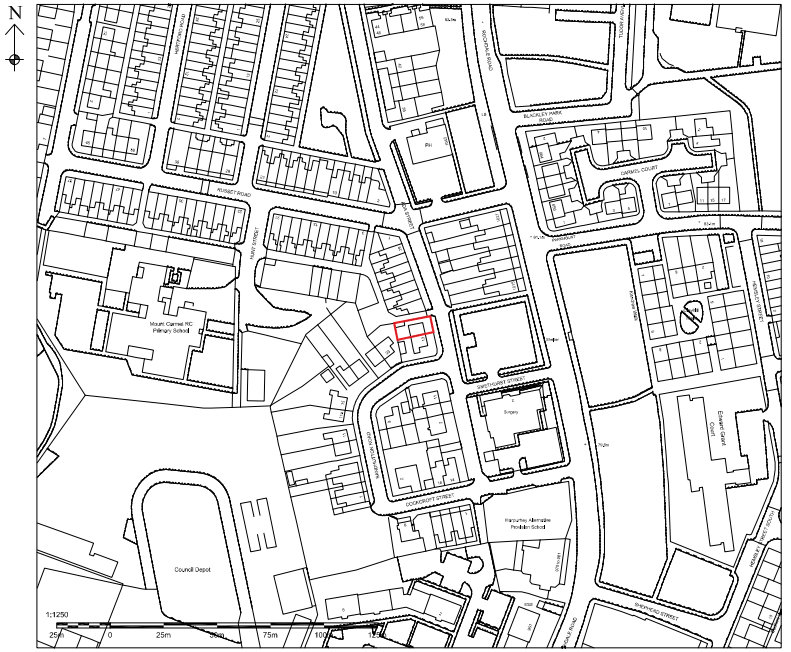

LOCATION PLAN
(SCALE 1:1250)



PROPOSED SITE PLAN
(SCALE 1:500)

1:50
1m 0 1m 2m 3m 4m 5m

B	28.04.21	ISSUED FOR PLANNING APPROVAL
A	21.02.21	ISSUED FOR PLANNING APPROVAL

DRAWING STATUS: PLANNING APPROVAL

PROJECT: 15 ADA STREET BLACKLEY

TITLE: PROPOSED TWO STOREY SIDE EXTENSION

SCALE @ SIZE:	STATUS:	DATE:
1:50 @ A1 U.N.O	PLANNING APP.	FEB. '21

PROJECT No:	DRAWING No:	REV:
AS-001	001	B