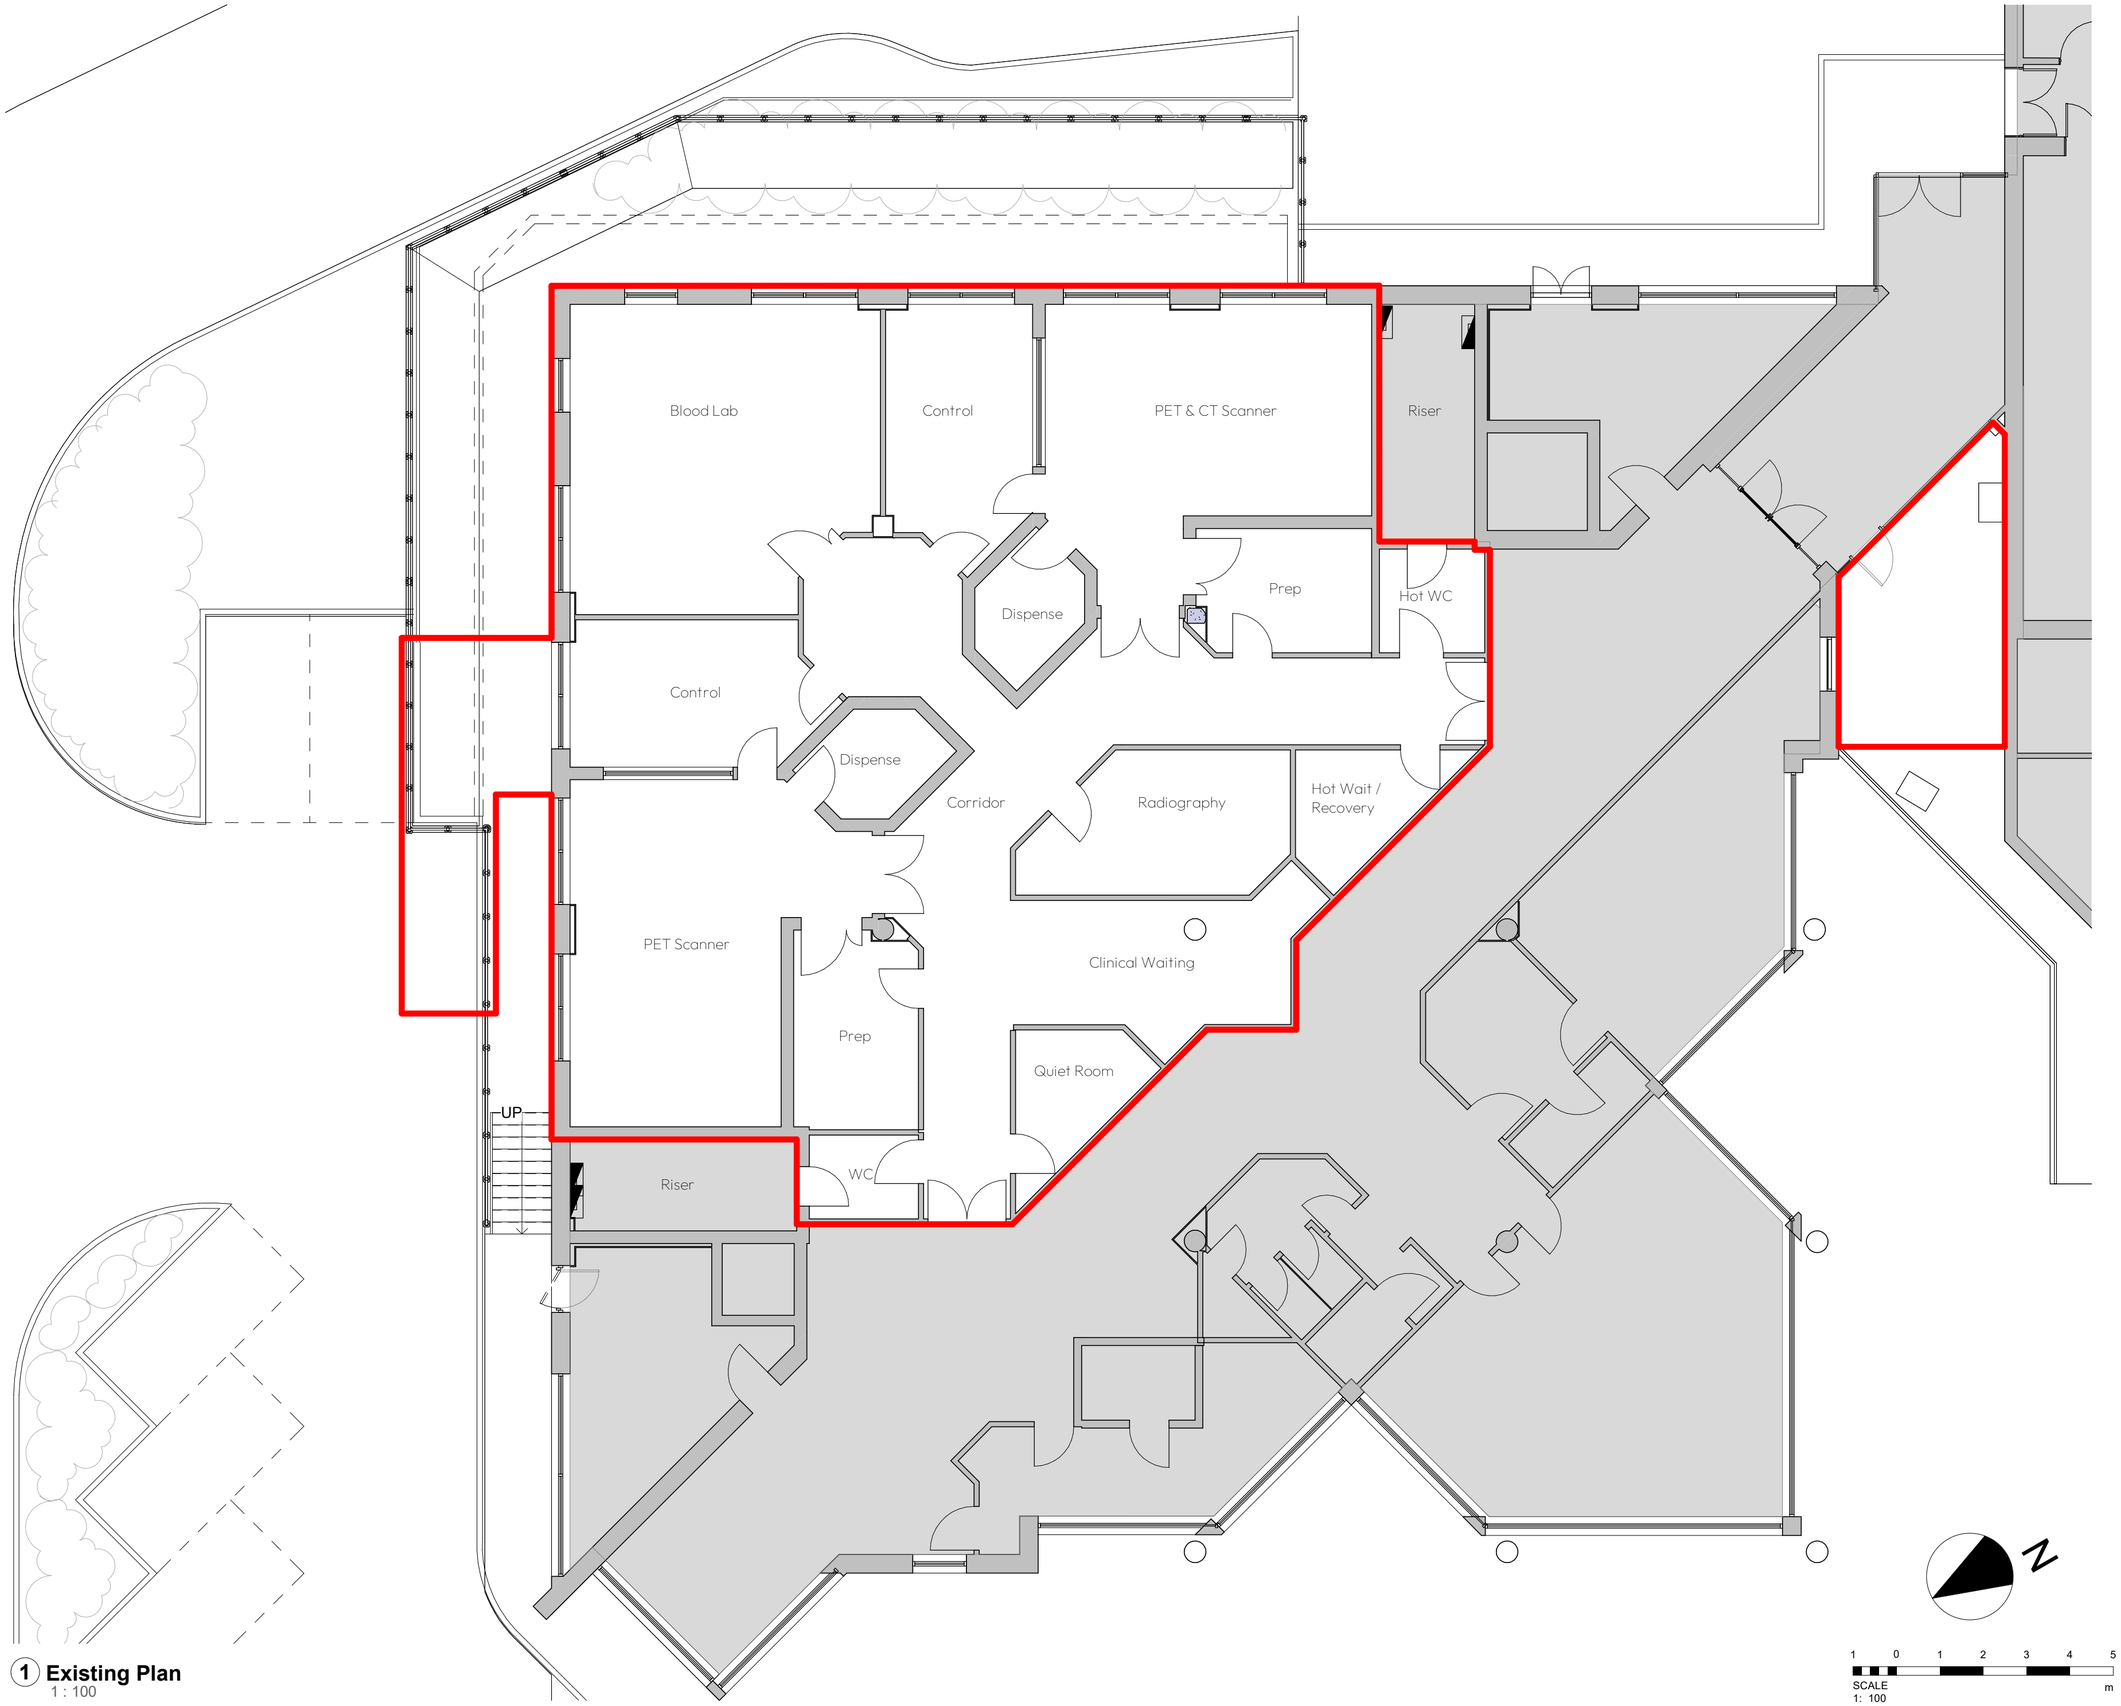


1 Existing Plan
1 : 100

1 0 1 2 3 4 5
SCALE
1: 100
m

CIR Design Studio Ltd trading as CRI8 Studio does not warrant or take responsibility for any costs, losses or claims whatsoever arising from these drawings, specifications and related documents unless there is full compliance by the intended recipient or user with the following:

1. All boundaries, dimensions and levels are to be checked on site before construction and any discrepancies reported to the Architect / Designer prior to commencement of any works.
2. Partial Service: Any discrepancies with site or other information is to be advised to the Architect / Designer and direction and / or approval is to be sought before the implementation of the detail.
3. Block and site plans are reproduced under license from the Ordnance Survey.
4. For the purpose of coordination, all relevant parties must check this information prior to implementation and report any discrepancies to the Architect / Designer. The information must solely and only be used for the coordination and/or construction of the current project.
5. The recipient is responsible for verifying the correctness and completeness of the information issued. This should be done by consulting all relevant associated documents including but not limited to information provided by the Civil / Structural Engineer, MEP Engineer(s), Fire Engineer, Acoustician, Highways Consultant, Flood Risk Assessor, Party Wall Assessor and any other project designers / consultants supplied during the course of the project and by confirming dimensions on site.
6. It is the responsibility of the recipient to ensure they have the most up to date information.
7. If altered or added to in any way, all references to CRI8 Studio must be removed and those making the changes assume total responsibility for the information thereon.
8. The Architect does not warrant that planning permission, Building Control/Building Safety Regulator Approval and other approvals from third parties shall be granted at all or, if granted, will be granted in accordance with any anticipated timescale. All designs provided are subject to such approval.
9. Any façade/cladding design provided by CIR Design Studio Ltd trading as CRI8 Studio is in relation to indicative design intent only and CIR Design Studio Ltd trading as CRI8 Studio shall have no contractual or insurance

LEGEND

Area Of Works

REV	DESCRIPTION	DATE	BY	CHK
B	Issued For Planning.	03/08/26	KH	GR
A	Issued For Review.	03/04/26	KH	GR

CRI8 STUDIO

CLIENT
Christie NHS Foundation Trust

PROJECT
PET CT Scanner

DRAWING NAME
Existing Plan

PROJECT REF	CRI8 REF	DRAWN BY	CHECKED BY
251001	251001	KH	GR

SUITABILITY	DRAWING STATUS
S0	PLANNING

DRAWING NUMBER	REV	SCALE
251001- CRI8- XX- 00- D- A- 070003	B	As indicated @ A2

Information contained on this drawing is the sole copyright of CRI8 Studio a trading name of CIR Design Studio Ltd, and is not to be reproduced without their permission.