

Scale 1:50


0 1 2 3 4 5

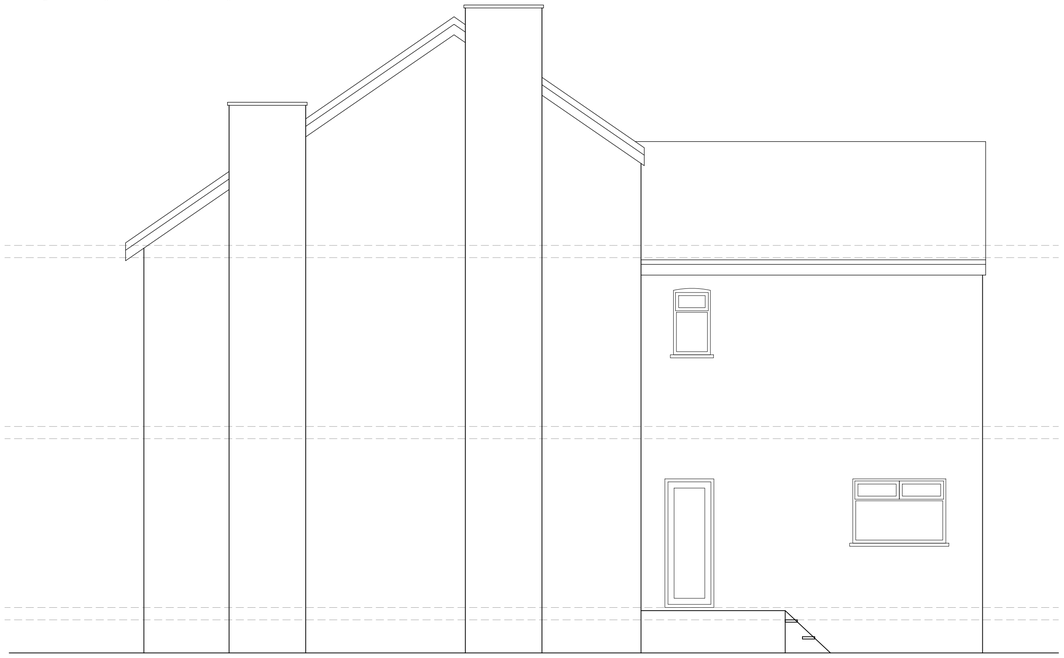


Existing Side Elevation

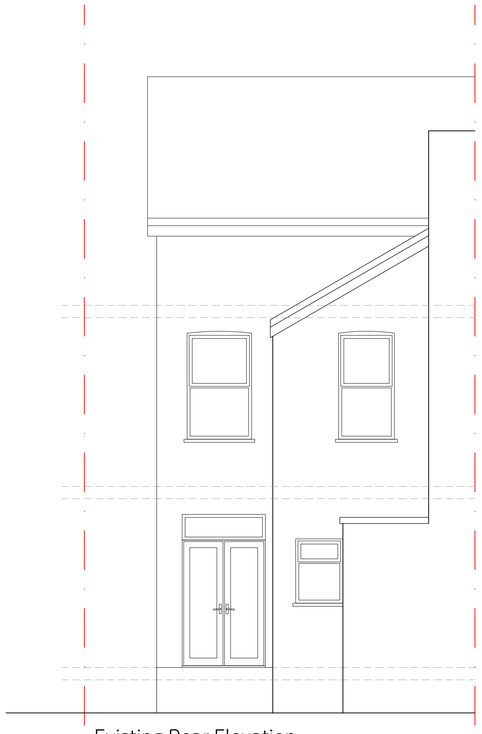


Existing Rear Elevation

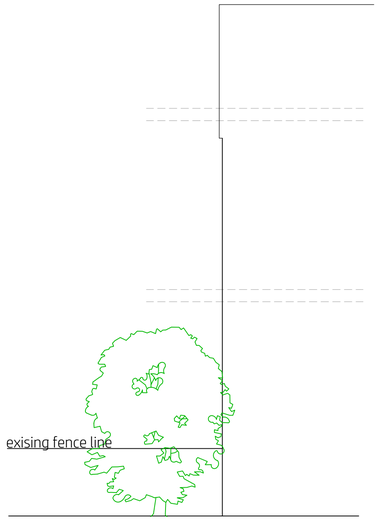


Existing Side Elevation

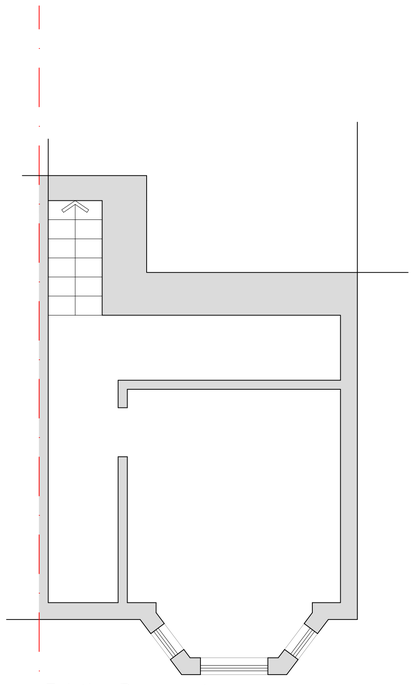


Existing Basement

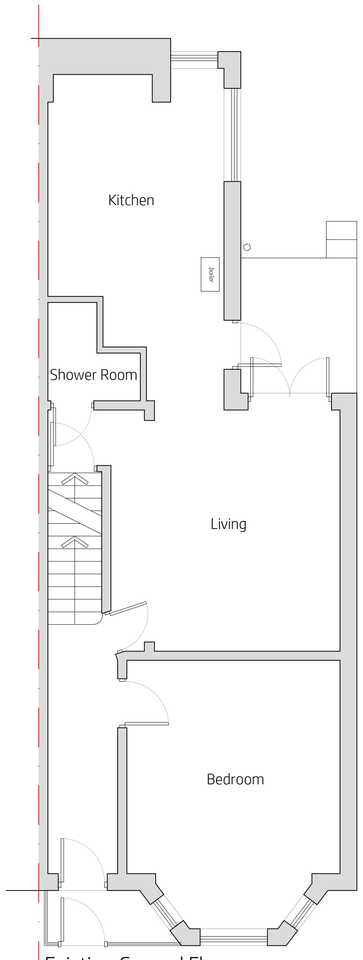

Existing Ground Floor

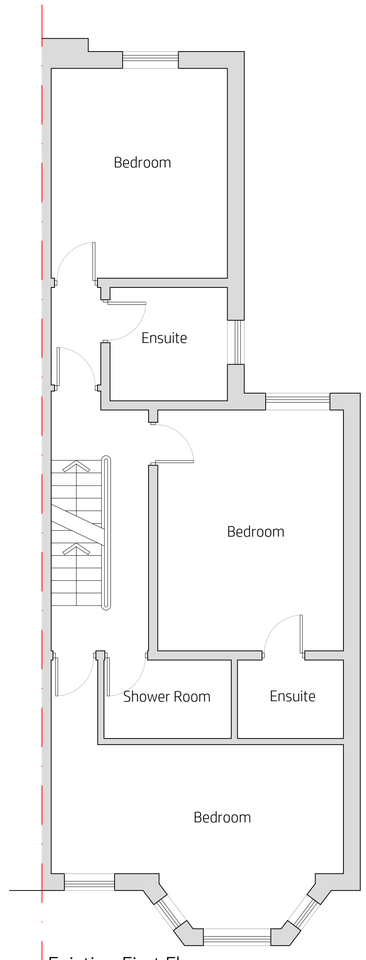

Existing First Floor

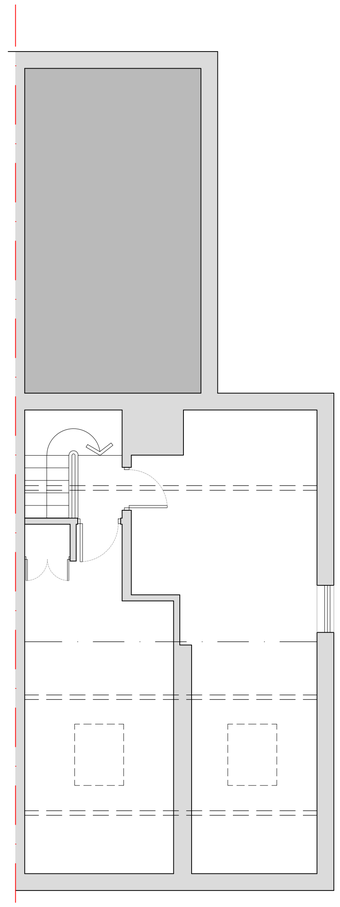

Existing Loft

project

6 Totnes Road
Chorlton
M21 8XF

scale
1:50@A1
1:100@A3

drawn by
klh

drawing number
KH1246-001

revision	description	date
-	-	13.03.2026
A	additional elevation added	02.09.2026

Existing Plans

kieranhibbs*architecture*
27 Pioneer Road
Macclesfield
SK11 7ZB

kieranhibbs@gmail.com
Mobile: 07584049322

kieranhibbs*architecture*