
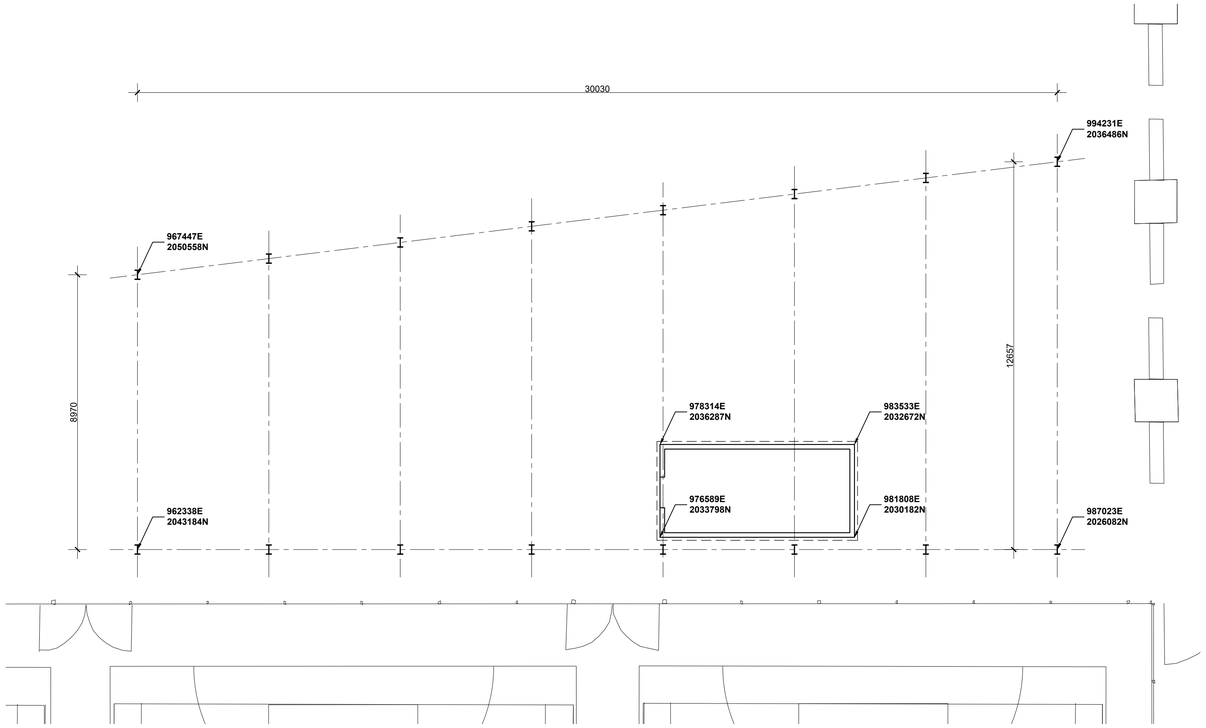


FLOOR PLAN - Setting Out

Canopy setting out to center line of steel structure

Kiosk setting out to outer corners of concrete structure

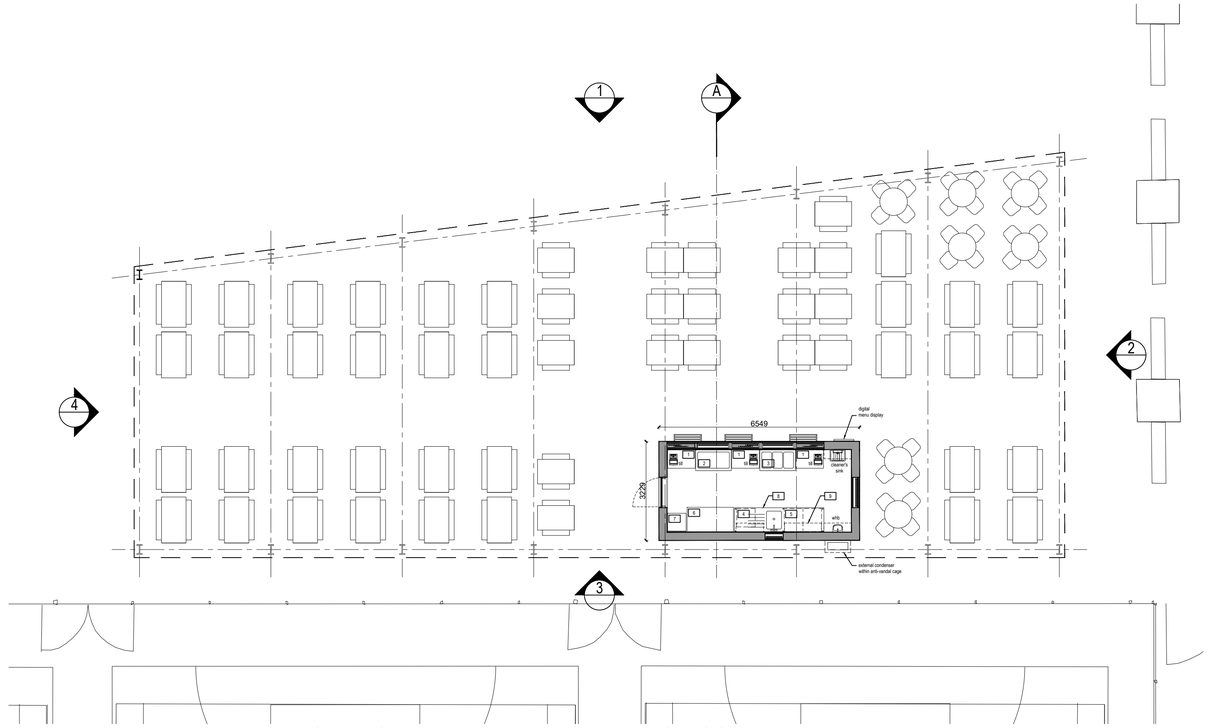


DIGITAL MENU DISPLAY

FLOOR PLAN


Maximum daytime luminance of 3,500 cd/m2
Automatic adjustment in response to ambient daylight
Maximum luminance of 300 cd/m2 during hours of darkness
Screen switch of whenever the kios is not operating

CATERING EQUIPMENT


1- Vogue Stainless Steel Prep Table 900mm T375 - Nisbets
2- Moffat Versicarte Pro Cold Food Service Counter VC3RW - DR411 - Nisbets
3- Moffat Versicarte Pro Hot Food Service Counter With Bain Marie VC3BM - DR408 - Nisbets
4- Classeq Undercounter Dishwasher C500 - P_HR974 - Nisbets
5- Foster 2 Door 360Ltr Undercounter Fridge HR360 13 117 - CW737-SE - Nisbets
6- Williams Slimline Gem Multideck Stainless Steel with Security Shutter Width 1510mm - DP473 - Nisbets
7- Vogue Stainless Steel Prep Table with Upstand 600mm - T379 - Nisbets
8- Bespoke Stainless Steel Prep Table 875(H) x 2920(W) x 800(D)mm. Splashback and raised edge lip. Bowl + pre-rinse spray and mixer taps
9- Stainless Steel Kitchen Shelf

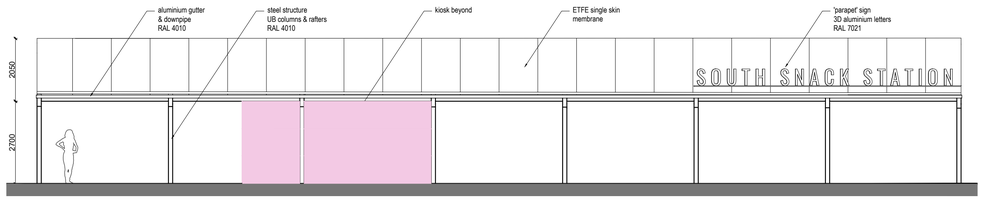


CANOPY - ELEVATION 1

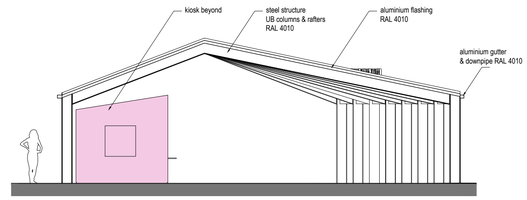


CANOPY - ELEVATION 2

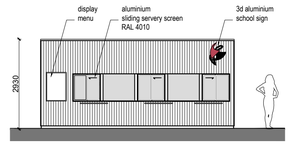


KIOSK - ELEVATION 1

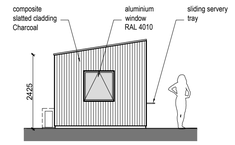


KIOSK - ELEVATION 2

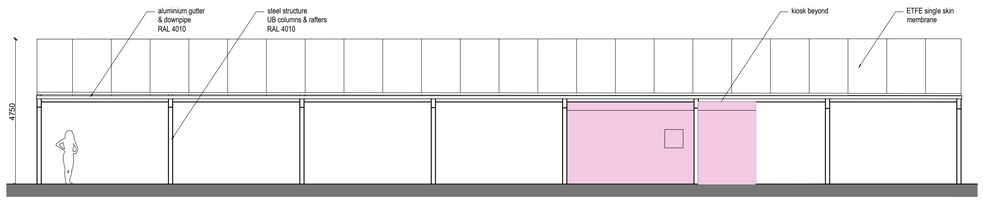


CANOPY - ELEVATION 3

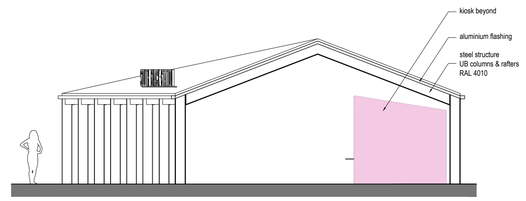

CANOPY - ELEVATION 4

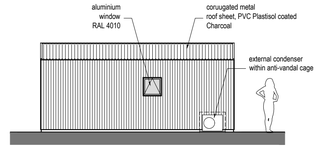

KIOSK - ELEVATION 3

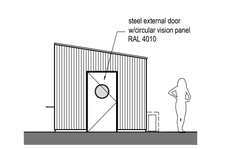

KIOSK - ELEVATION 4

NOTES
Copyright: All rights reserved.
This drawing must not be reproduced without permission.
This drawing must not be scaled. Dimensions are in millimetres unless specified.
Any discrepancies to be brought to the attention of the architect.
This drawing is to be read in conjunction with all relevant relevant Architects, Structural Engineers and Services Engineers drawings and specification.

REV	DATE	REVISION NOTE	BY	CHECK
P2	27/08/2026	Updated for Planning	PI	RC
P1	14/08/2026	Stage 4 Issue	PI	RC
P0	12/06/2026	Stage 3 Issue	PI	RC

GRATED APPLE
Architecture/ Urban Design
T: +44 7421 642876 / +44 7786006386 E: enquiries@gratedapple.co.uk
The Piggery, 2 Wigsey Lane, Warburton, Lymm, Cheshire WA13 9JL

CHORLTON HS SOUTH

CANOPY, FOOD KIOSK AND ASSOCIATED EXTERNAL WORKS

Floor Plans, Elevations

23008 AG(04)01 REV P2

DRAWN BY PI DATE 12/06/26 STATUS Stage 4 SCALE 1:100 @ A1 UON