
NEW ELEVATION

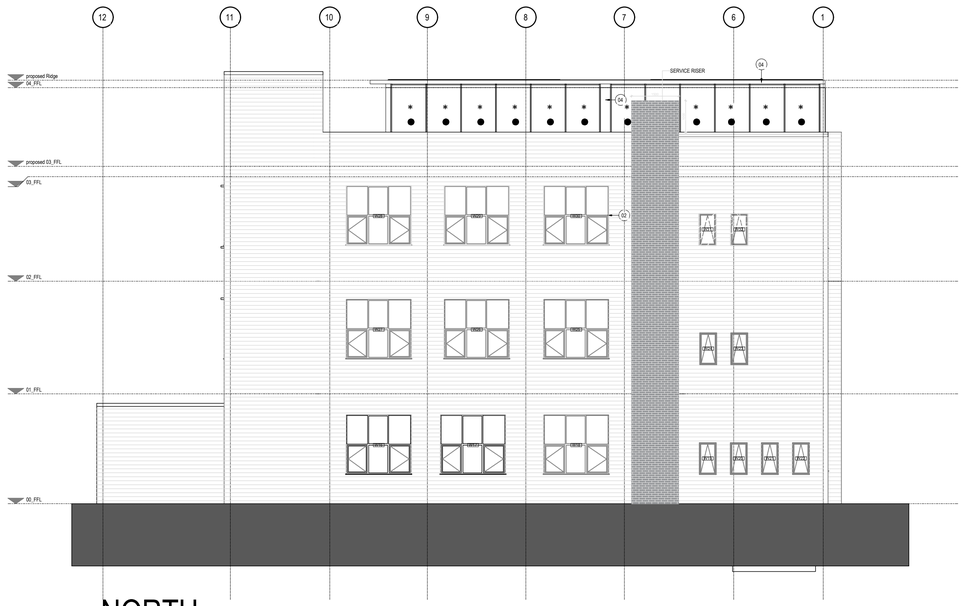

NORTH

APPROVED ELEVATION



NORTH

ALL WINDOW STYLES ARE
APPROVED UNDER CONDITION
DISCHARGE APPLICATION



SOUTH



SOUTH

1 PROPOSED ELEVATION

1 : 100

SCALE 1 : 100

0 2m 4m 6m

P1 PLANNING 15/06/26

Rev Description By Date

MUSE Architects

23 Radium Street M4 6AY

PROJECT:

APPROVED & NEW
NORTH - SOUTH ELEVATION

DRAWING TITLE:

DRAWING STATUS: Planning

DRAWN: IM | CHECKED: MM

APPROVED: MM | DATE: 01.09.2026

1:100 SCALE | 111_2 DRAWING NUMBER | B REV

(A1)