NEW ELEVATION




EAST

APPROVED ELEVATION



EAST

ALL WINDOW STYLES ARE
APPROVED UNDER CONDITION
DISCHARGE APPLICATION

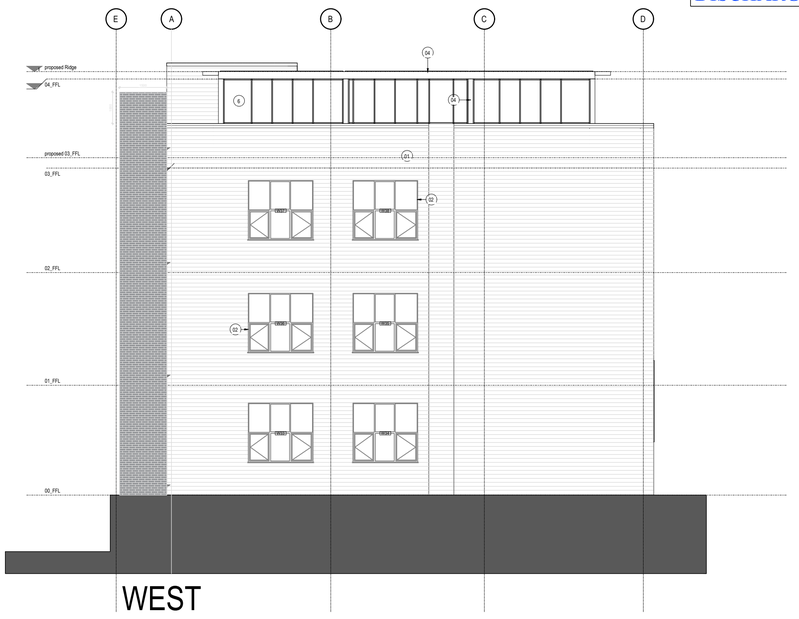

WEST



WEST

1 PROPOSED ELEVATION
1 : 100

SCALE 1 : 100
0 2m 4m 6m

P1 PLANNING 15/06/26
Rev Description By Date

MUSE Architects
23 Radium Street M4 6AY

PROJECT:
APPROVED & NEW
EAST - WEST ELEVATION

DRAWING TITLE:

DRAWING STATUS: Planning
DRAWN: IM | CHECKED: MM
APPROVED: MM | DATE: 01.09.2026

1:100 SCALE | 111_2 DRAWING NUMBER | B REV.

(A1)