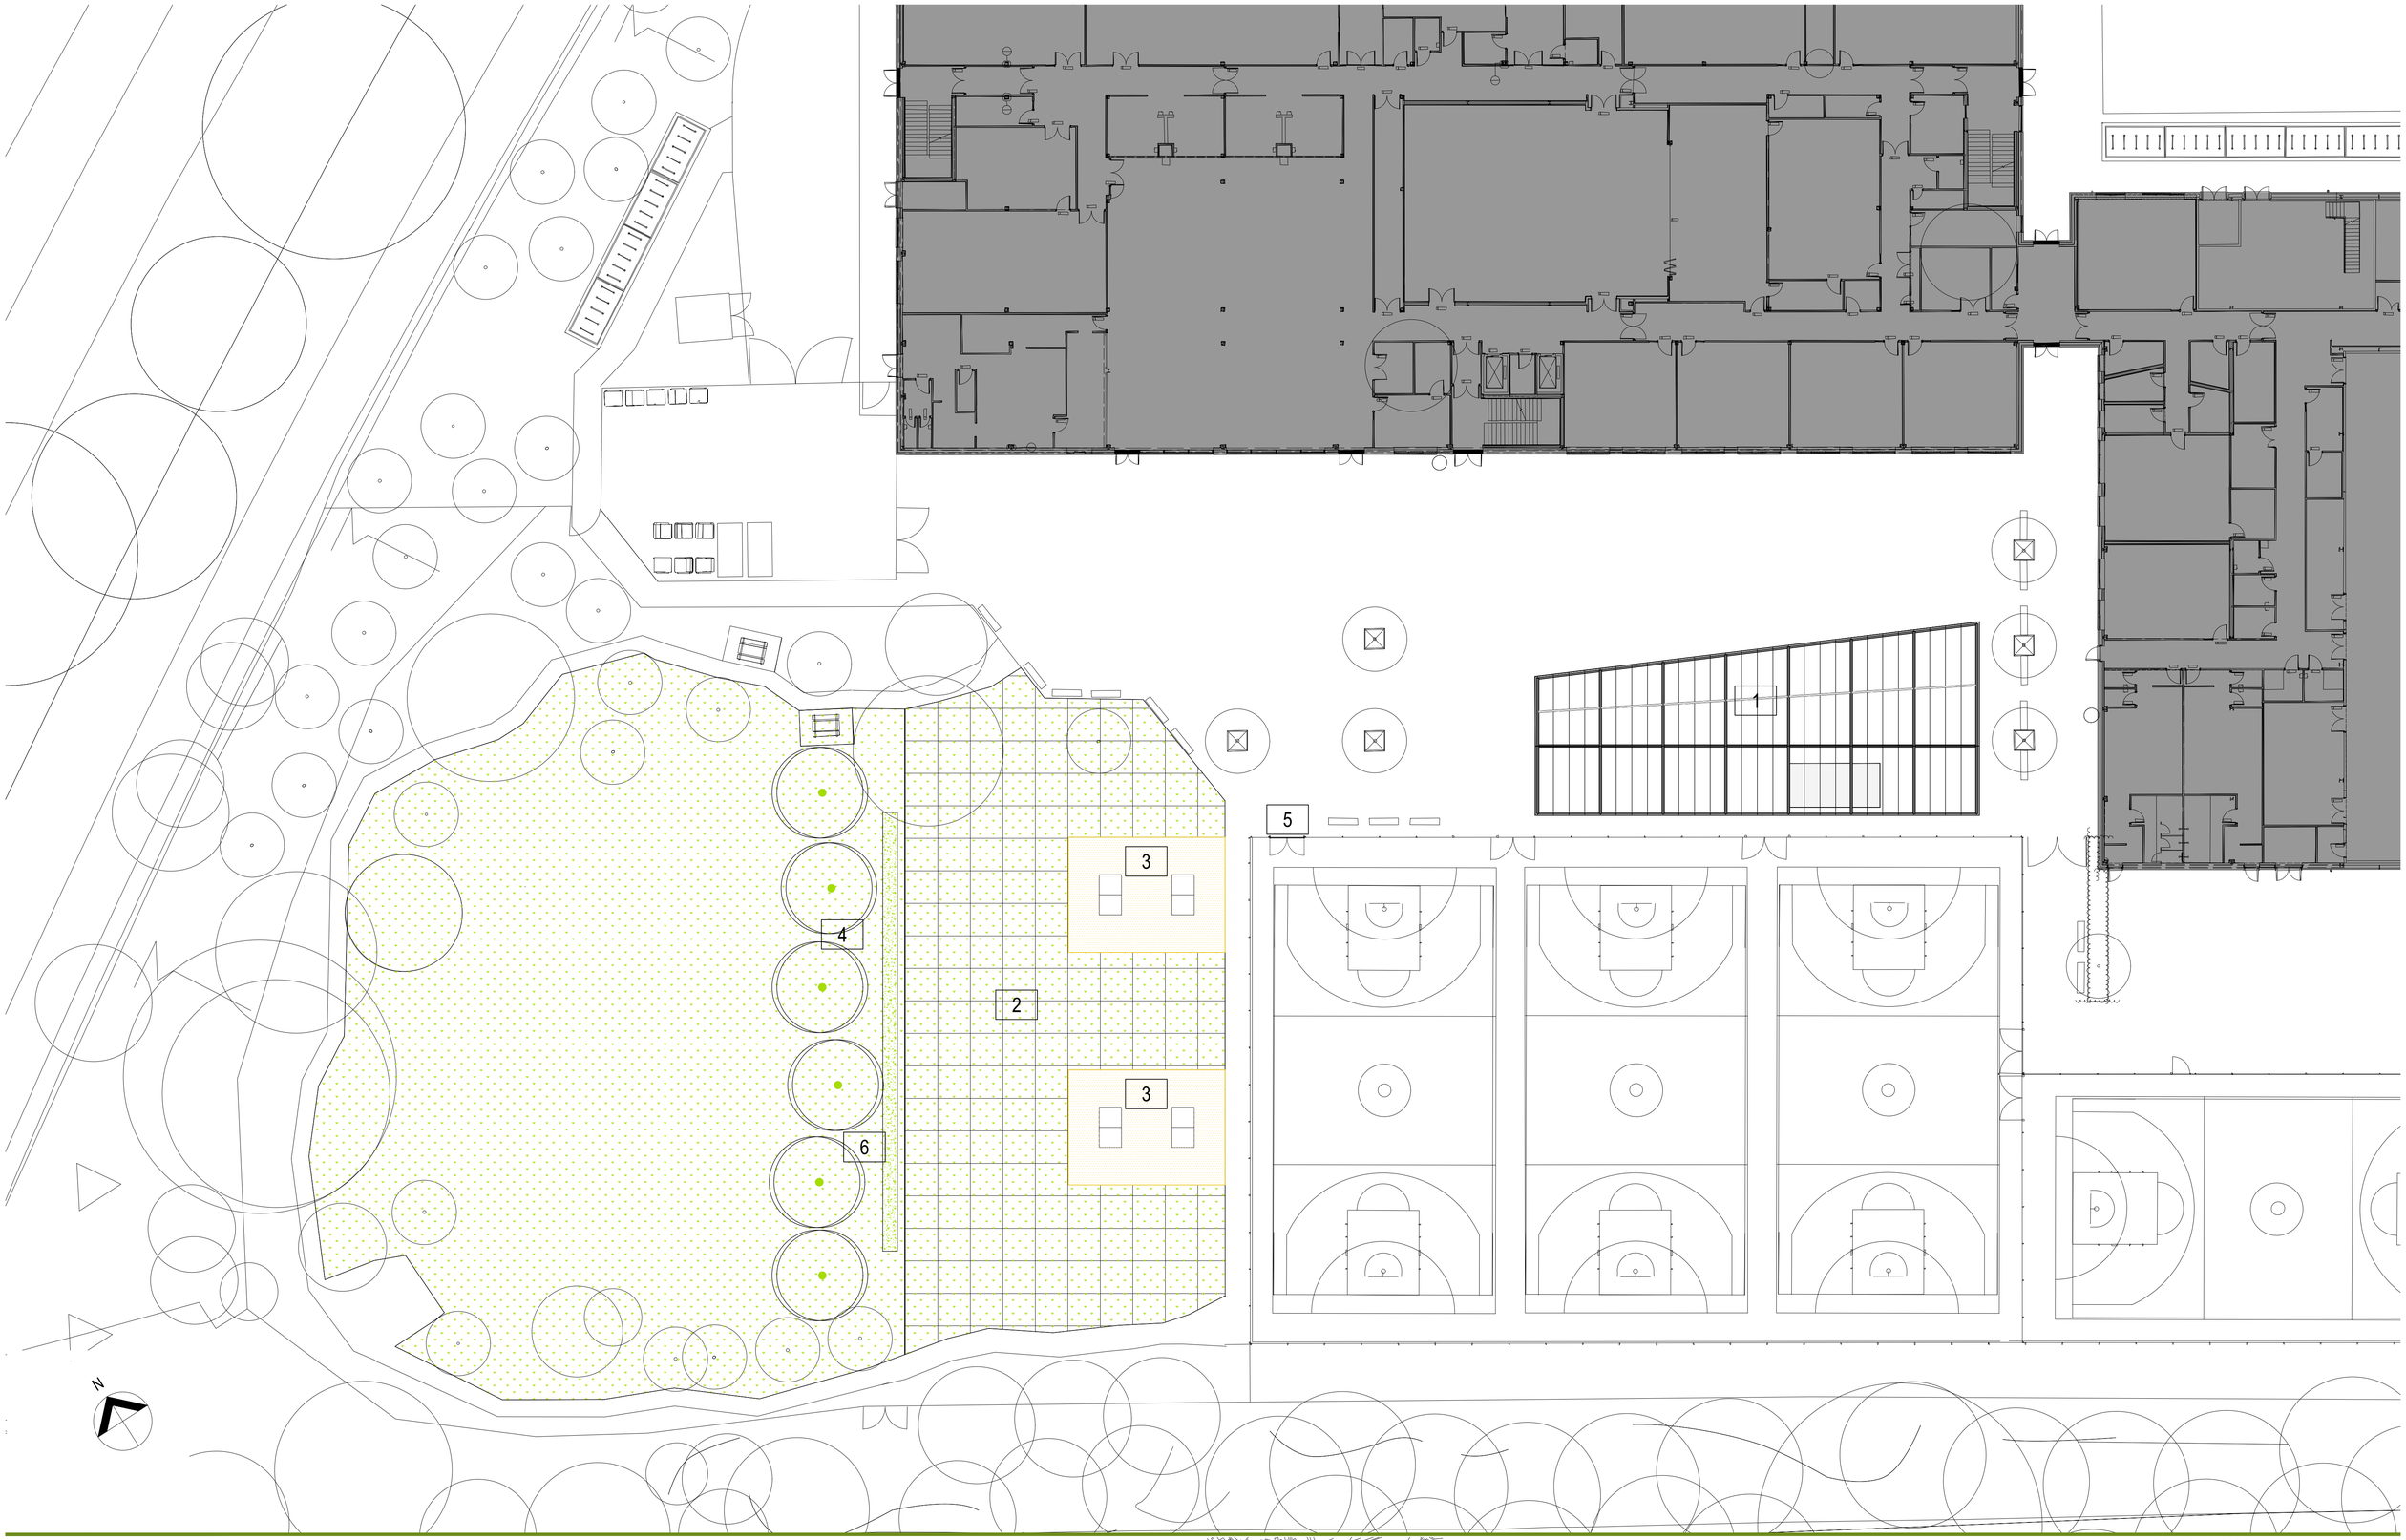


1 Canopy & Food Kiosk


2 New Reinforced Grass Area

3 Caloo Diabolo Slim Table Tennis (on permeable resin-bound gravel). Freestanding, with ballast as required.

4 Biodiversity Enhancements (6x new trees)

5 New Double Gate to MUGA (to match existing, including locking mechanism)

6 Covered Grass gravel trench, to Engineer's Specifications

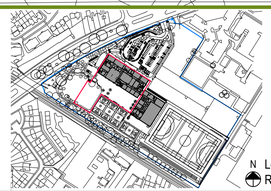

N Location Reference

NOTES

Copyright: All rights reserved.
This drawing must not be reproduced without permission.
This drawing must not be scaled. Dimensions are in millimetres unless specified.
Any discrepancies to be brought to the attention of the architect.
This drawing is to be read in conjunction with all relevant relevant Architects, Structural Engineers and Services Engineers drawings and specification.

REV	DATE	REVISION NOTE	BY	CHECK
P2	27/08/2026	Updated for Planning	PI	RC
P1	14/08/2026	Stage 4 Issue	PI	RC
P0	12/06/2026	Stage 3 Issue	PI	RC

GRATED APPLE

III Architecture/ Urban Design III

T: +44 7421 642876 / +44 7786006386 E: enquiries@gratedapple.co.uk

The Piggery, 2 Wigsey Lane, Warburton, Lymm, Cheshire WA13 9JL

CHORLTON HS SOUTH

CANOPY, FOOD KIOSK AND ASSOCIATED EXTERNAL WORKS

Site Plan - Proposed

23008 AP(90)01

REV P2

DRAWN BY PI DATE 12/06/26 STATUS Stage 4 SCALE 1:200 @ A1

-