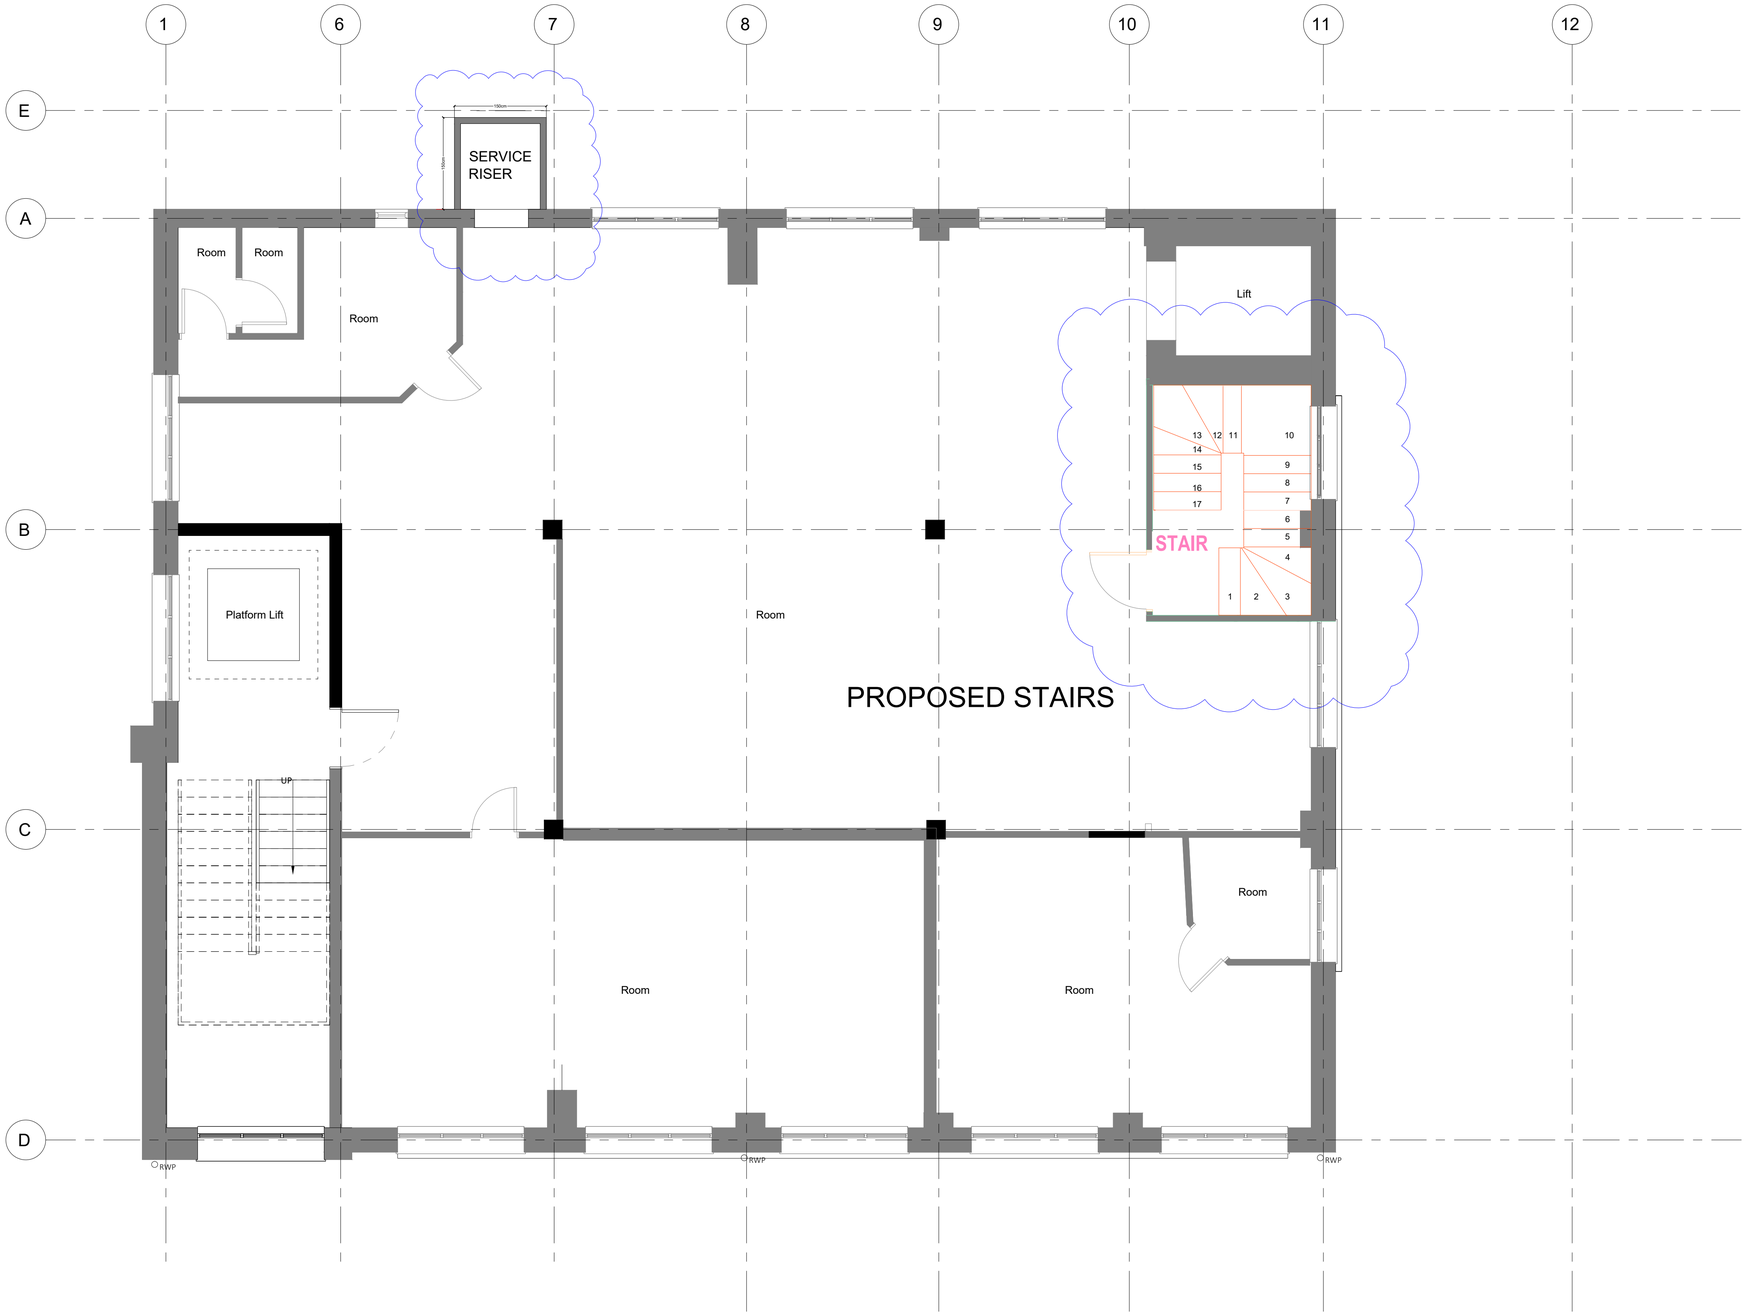


1 PROPOSED SECOND FLOOR PLAN

1 : 50

SCALE 1 : 50

0 1m 2m 3m

Rev	Description	By	Date
P1	PLANNING		17/06/26

MUSE Architects

23 Radium Street M4 6AY

PROJECT:

PROPOSED SECOND FLOOR PLAN

DRAWING TITLE:

DRAWING STATUS: PLANNING

DRAWN: IM | CHECKED: MM

APPROVED: MM | DATE: 02.09.2026

1:100 SCALE: | 111_2 DRAWING NUMBER: | P1 REV:

(A1)