
Notes

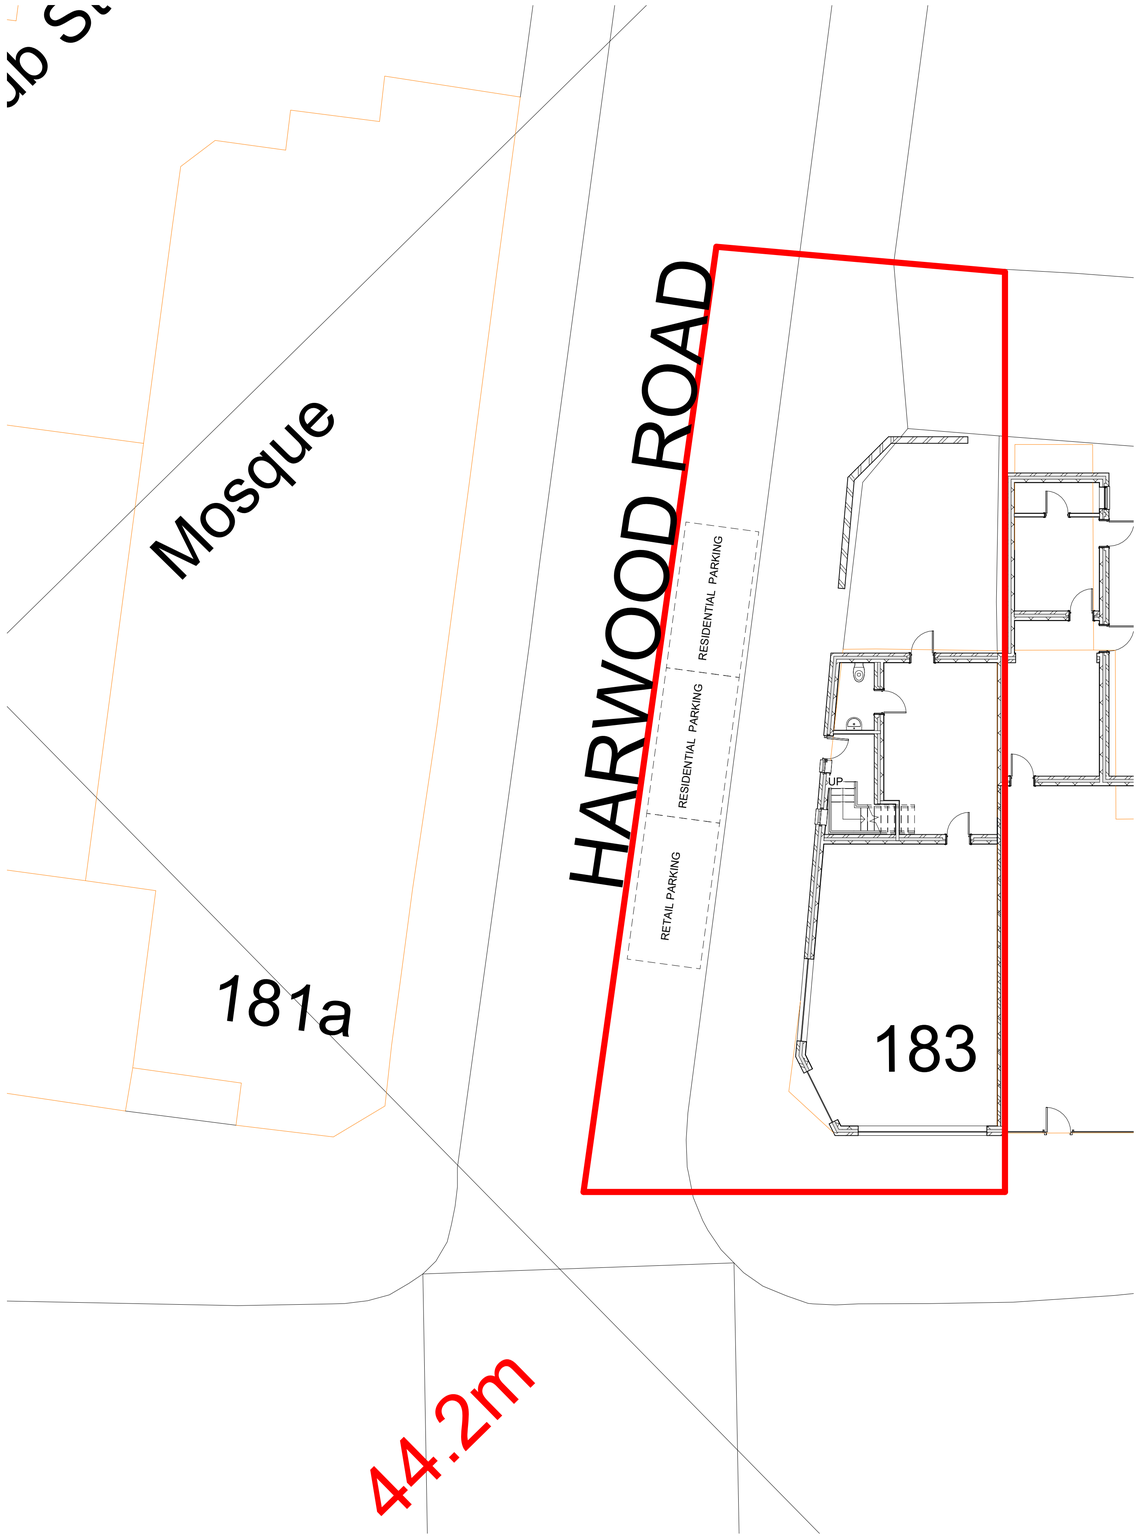

2 SITE PLAN
1 : 100



1 LOCATION PLAN
1 : 1250

RED LINE INDICATING SITE BOUNDARY
183 Mauldeth Road Manchester
M19 1BA

Rev	Description	Date	Dr by	App by
original by: NK		date created: 12/03/26		approved by: NK

NK Architectural
Enquiries@nkarchitectural.co.uk
0161 818 4727
www.NKARCHITRCTURAL.co.uk

client name
MR SHARO - 183 Mauldeth Road Manchester M19 1BA

project
SINGLE STOREY REAR EXTENSION, PARTDOUBLE SIDE STOREYAND DORMER LOFT CONVERSION

drawing
SITE AND LOCATION PLAN

computer file	plot date
C:\Users\NKARC02\Dropbox\NKARC\183 Mauldeth Road Manchester M19 1BA\183 Mauldeth Road Manchester M19 1BA - V4.1.rvt	
project number: 2025.0083.331	scale: As indicated @A1
drawing number: A103	rev: A; issue status: PLANNING

This drawing is to be read in conjunction with all related drawings. All dimensions must be checked and verified on site before commencing any work or producing shop drawings. The originator should be notified immediately of any discrepancy.
This drawing is copyright and remains the property of NK Architectural.