
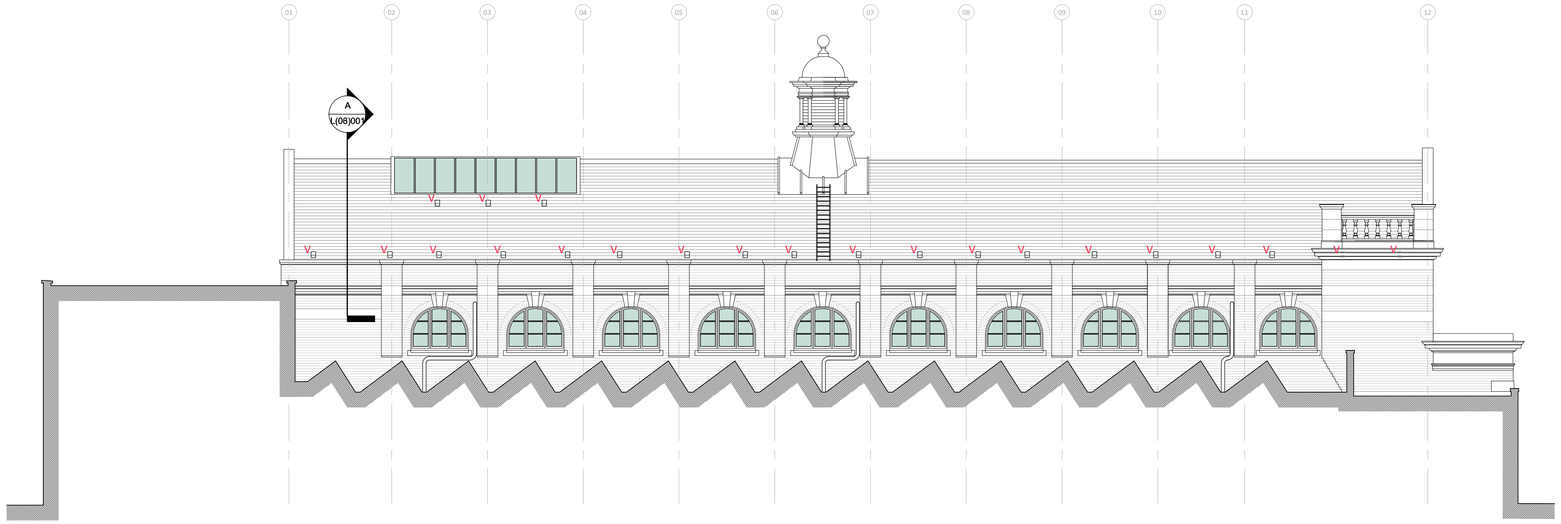



Existing_East Elevation

Scale @ 1 : 100

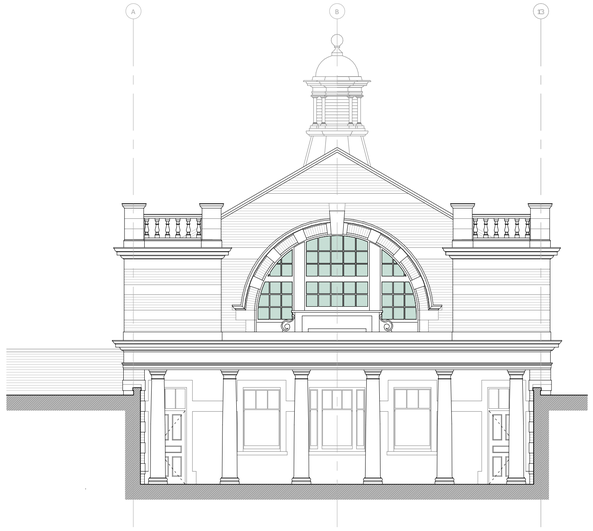


Existing_North Elevation

Scale @ 1 : 100

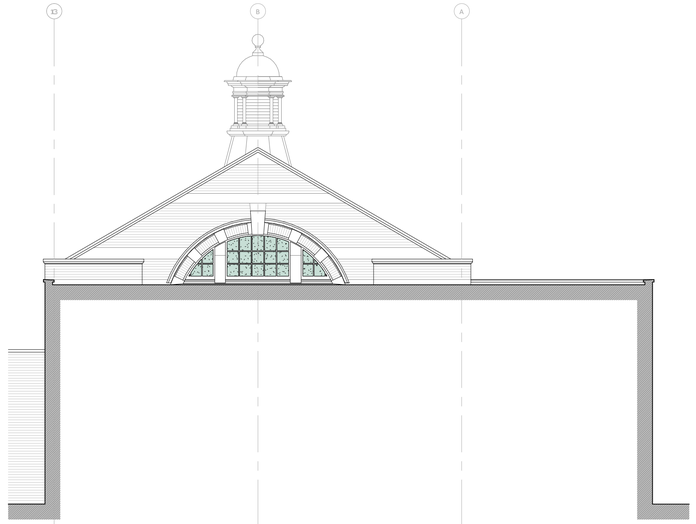

Existing_South Elevation

Scale @ 1 : 100

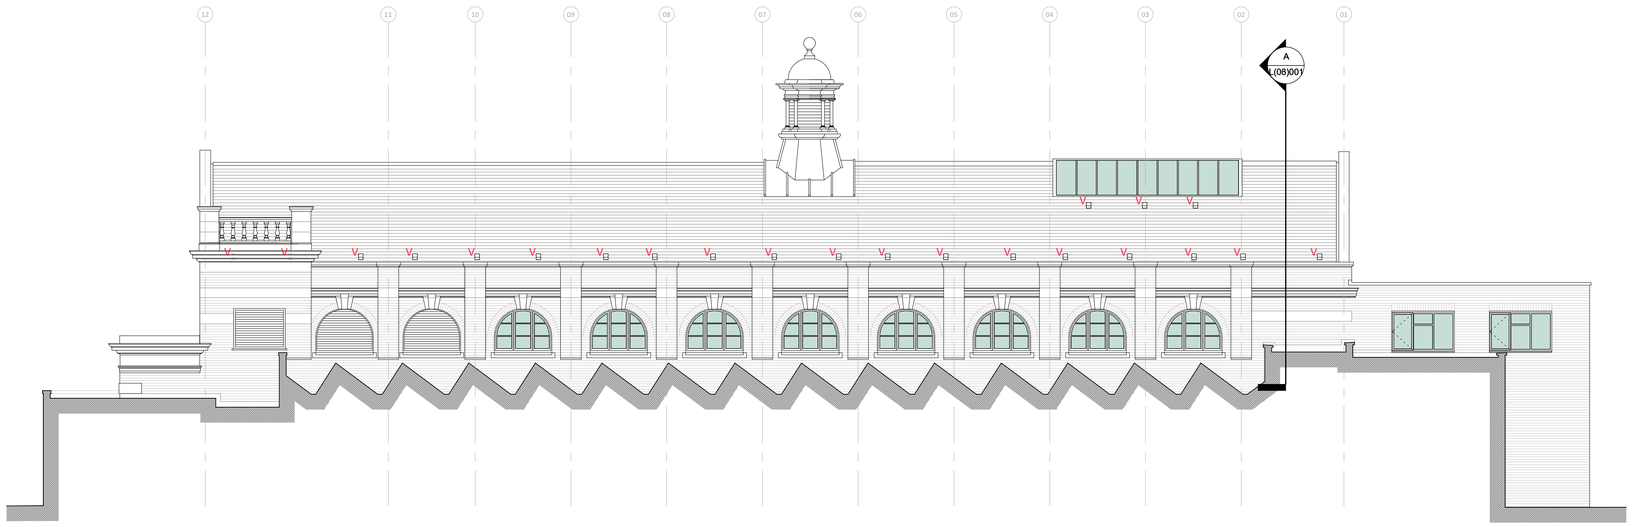

Existing_West Elevation


Scale @ 1 : 100

Notes:

Figured dimensions to be taken in preference to scaled dimensions.
All dimensions to be checked on site.

0 1 2 3 4 5

SCALE 1:100 m

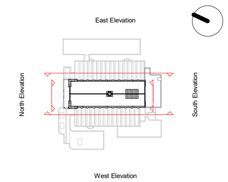

Rev:	Date:	Description:	By:
P02	03.09.26	PLANNING ISSUE - lead vent omitted and replaced with inline slate vent as per discussion with Planning Officer	SW
P01	30.05.26	First issue	SW

GRAHAM SIBBALD

Chartered Surveyors and Property Consultants

Client

Equans

Project

Education North: Undergraduate Building

Address

Manchester Royal Informary University Hospital
Nelson Street, Chorlton-on-Medlock, Manchester

Drawing Title

Elevations as Existing

Department No:	Drg No.	Revision	Sheet Size
MAN	L(02)101	P02	As indicated
Aims No.			Drawing Status
2025 / 02 / 0015			PLANNING
Drawn By	Checked By		Date
S.Wardle	C.Latham		03/09/2026 14:13:54

PREPARED BY GRAHAM + SIBBALD