

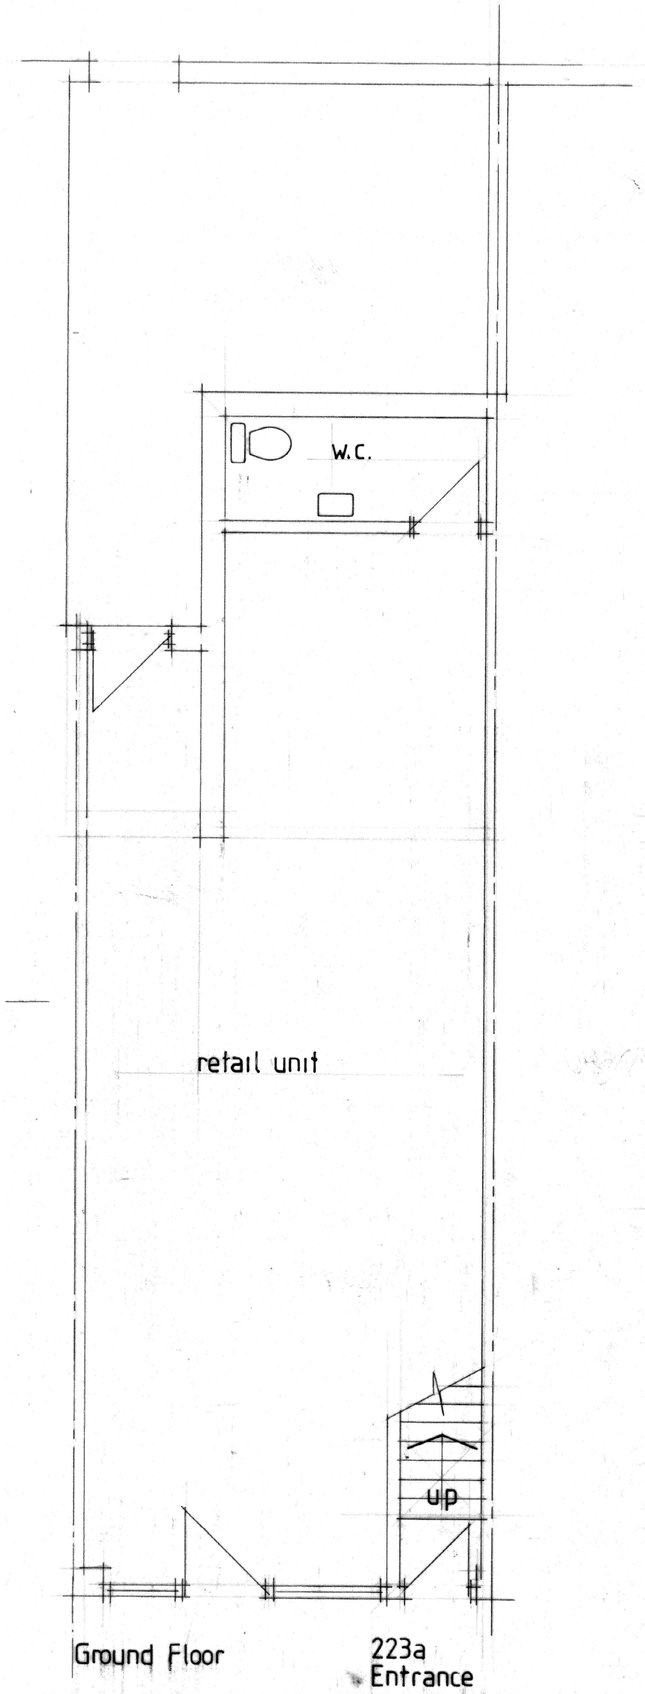


Ground Floor


223a
Entrance

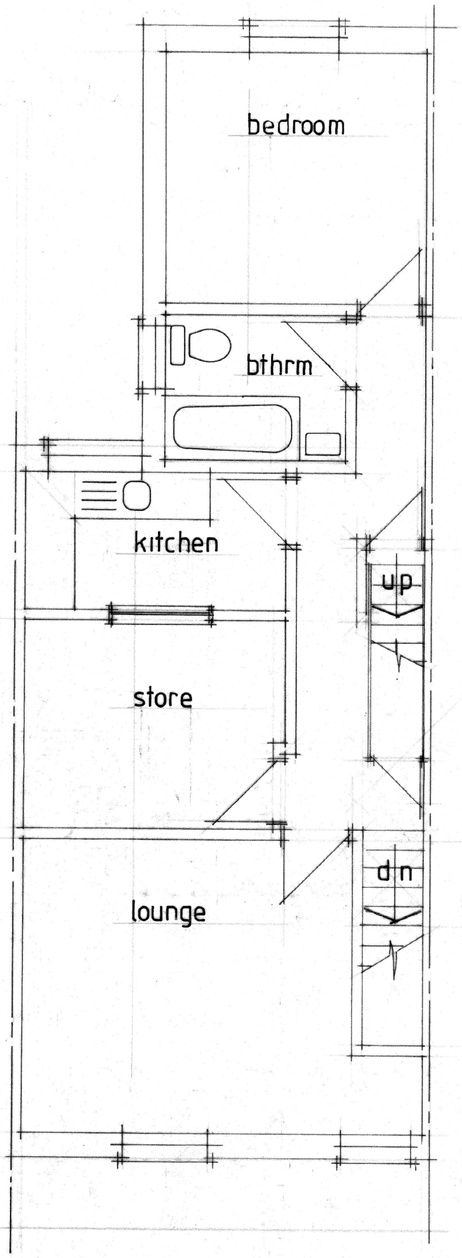


First Floor

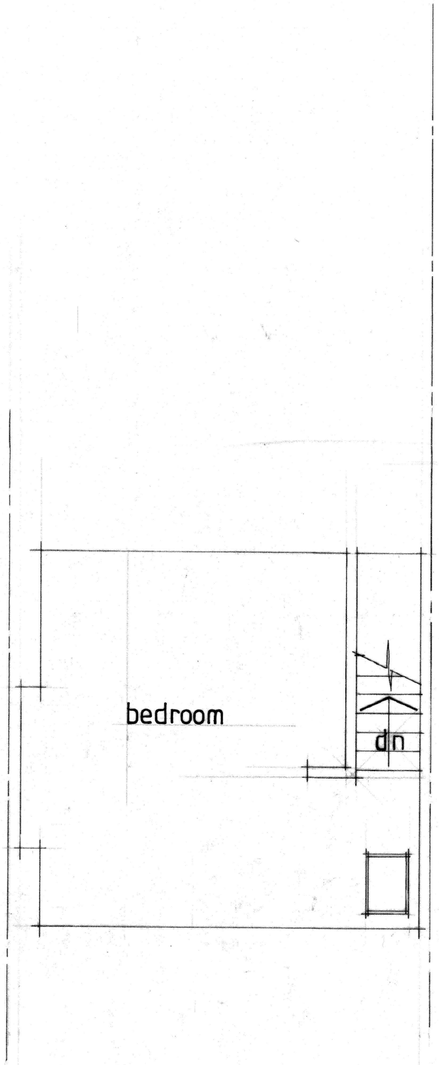


Second Floor

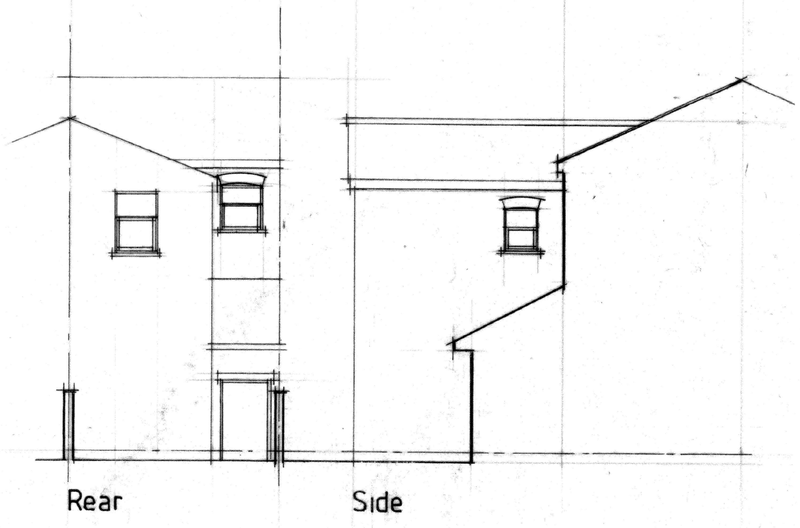

Scale Bars

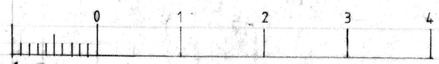

1·50

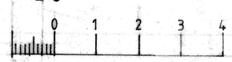

1·100

No:	Revision:	Date:	Initial:

Project: 223 Great Western St Mcr M14 4LG

Title: Floor Plans and Elevations (existing)

Scale: 50,100 | Date: March 26 | Initial: CR

Drg. No: 1