
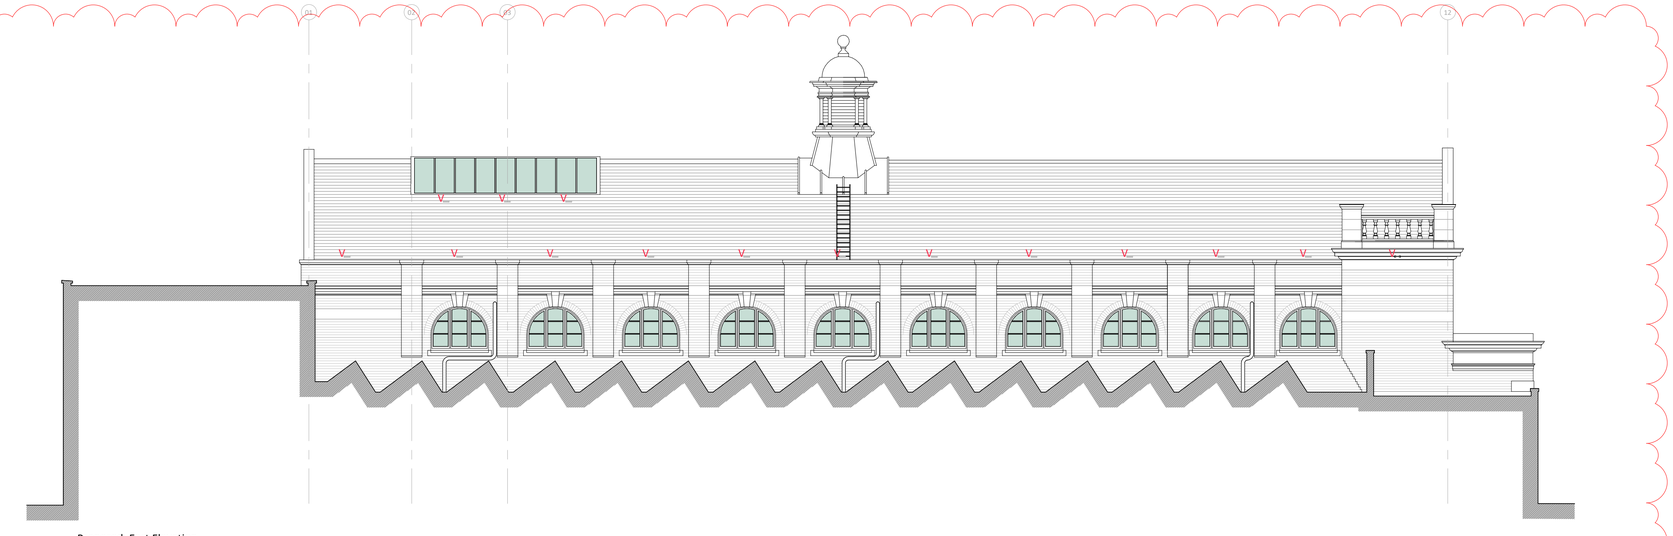



Proposed_East Elevation

Scale @ 1 : 100

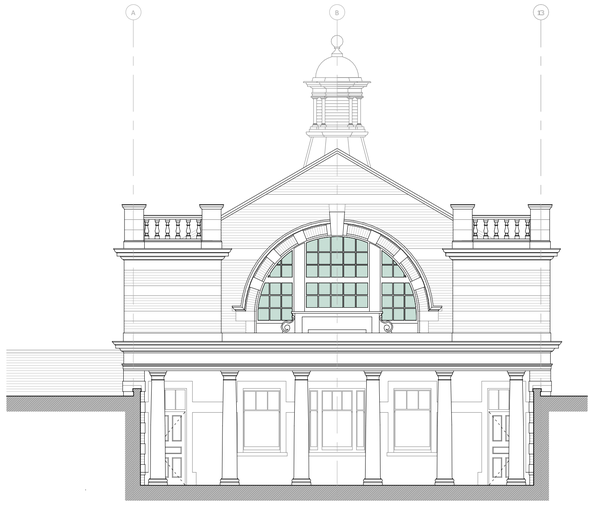


Proposed_North Elevation

Scale @ 1 : 100

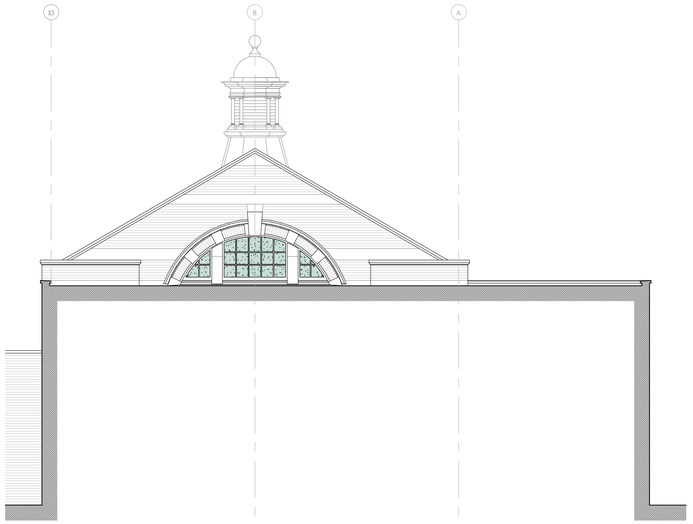

Proposed_South Elevation

Scale @ 1 : 100

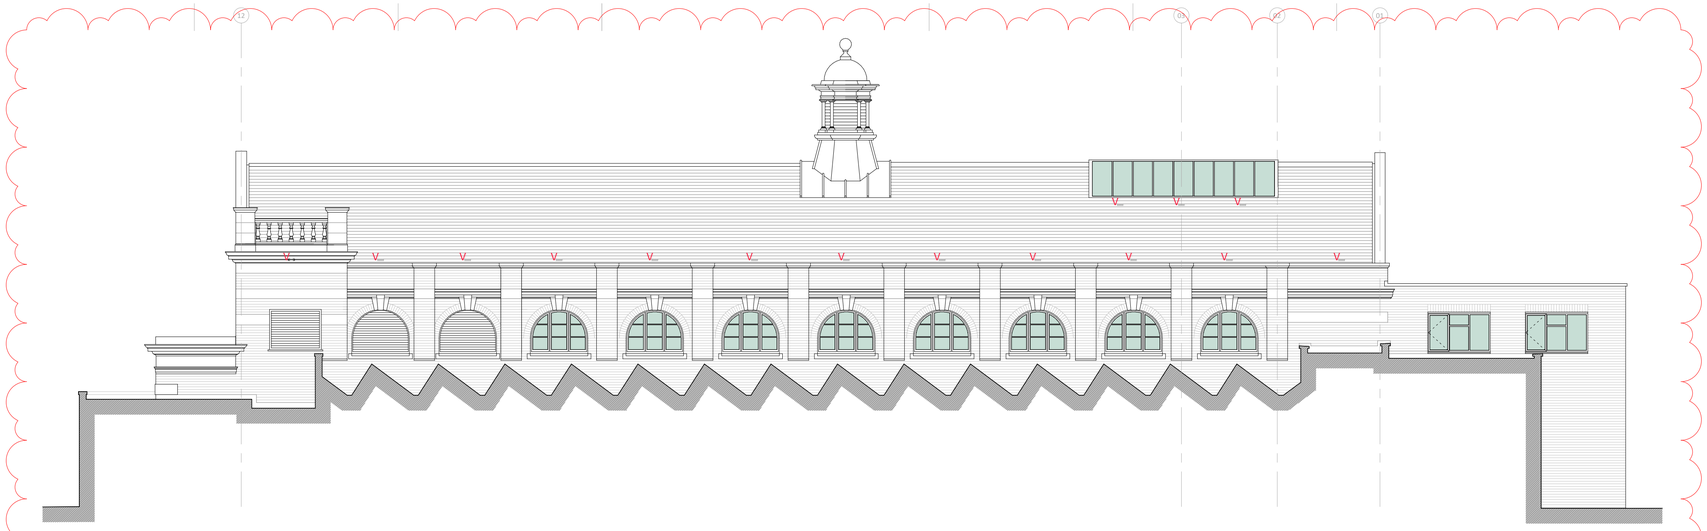


Proposed_West Elevation

Scale @ 1 : 100

Notes:

Figured dimensions to be taken in preference to scaled dimensions.
All dimensions to be checked on site.

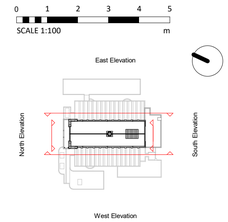


| Rev: | Date: | Description: | By: |
|---|---|---|---|
| P02 | 03.09.26 | PLANNING ISSUE - lead vent omitted and replaced with inline slate vent as per discussion with Planning Officer | SW |
| P01 | 21.06.26 | PLANNING ISSUE | SW |

GRAHAM SIBBALD

Chartered Surveyors and Property Consultants

Client
Equans

Project
Education North: Undergraduate Building

Address
Manchester Royal Informary University Hospital
Nelson Street, Chorlton-on-Medlock, Manchester

Drawing Title
Elevations as Proposed

| Department No: | Drg No. | Revision | Sheet Size |
|---|---|---|---|
| MAN | L(05)101 | P02 | As indicated |
| Aims No. | | | Drawing Status |
| 2025 / 02 / 0015 | | | PLANNING |
| Drawn By | Checked By | | Date |
| S.Wardle | C.Latham | | 03/09/2026 13:34:32 |

PREPARED BY GRAHAM + SIBBALD