


EXISTING FRONT ELEVATION

SCALE 1:100




EXISTING SIDE ELEVATION

SCALE 1:100

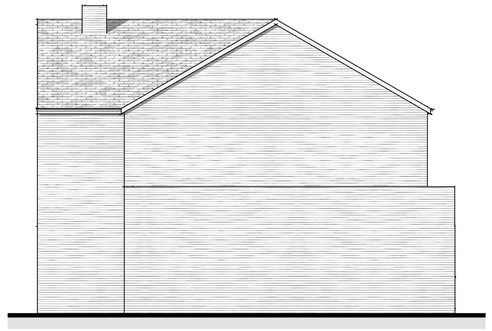

EXISTING SIDE ELEVATION

SCALE 1:100

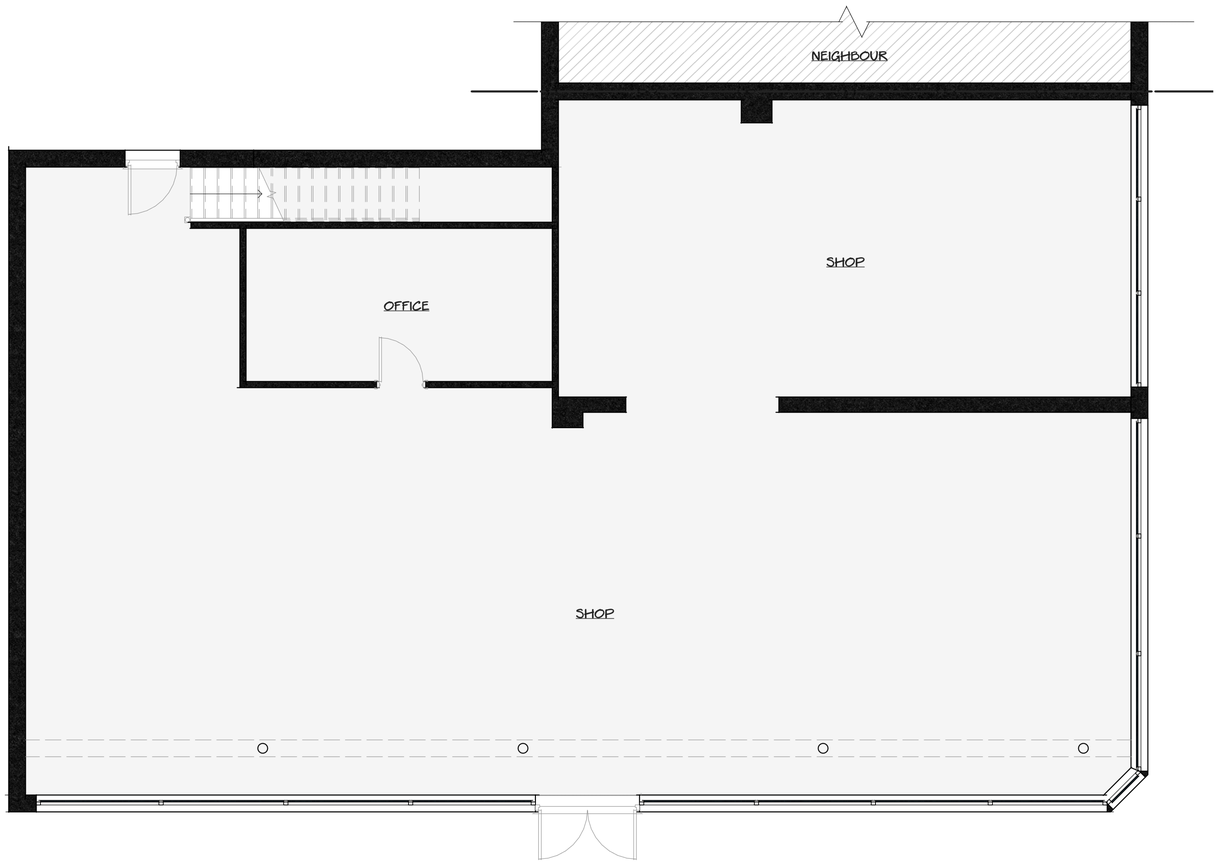

EXISTING GROUND FLOOR PLAN

SCALE 1:50

0m 2m 4m 6m 8m 10m

VISUAL SCALE 1:100 @ A1

0m 1m 2m 3m 4m 5m

VISUAL SCALE 1:50 @ A1

ipb architecture
CONTACT:
TEL: 07802 620922
ian@ipbarchitecture.com
www.ipbarchitecture.com
CIAT CHARTERED PRACTICE

PROJECT:

EXTENSION

49 UPPER LLOYD STREET
RUSHOLME
M14 4HY

PREPARED FOR:

MR F. KHAN

PROJECT No: IPB1459

REV.	DESCRIPTION	DATE	BY

DRAWN BY: IPB REVIEWED BY: IPB

ISSUE DATE: 10/06/26 SCALE: As Indicated

SHEET TITLE:

EXISTING PLANS

SHEET NUMBER: A1-01 REVISION:

12/06/2026 14:07:44