

PURPOSE OF ISSUE	PLANNING

Do not scale from this drawing. All information should be checked by the contractor on site before commencing work. Any discreprencies should be reported to the architect immediately. All rights are reserved and are not transferable. Unauthorised reproductions of this drawing are not permitted.

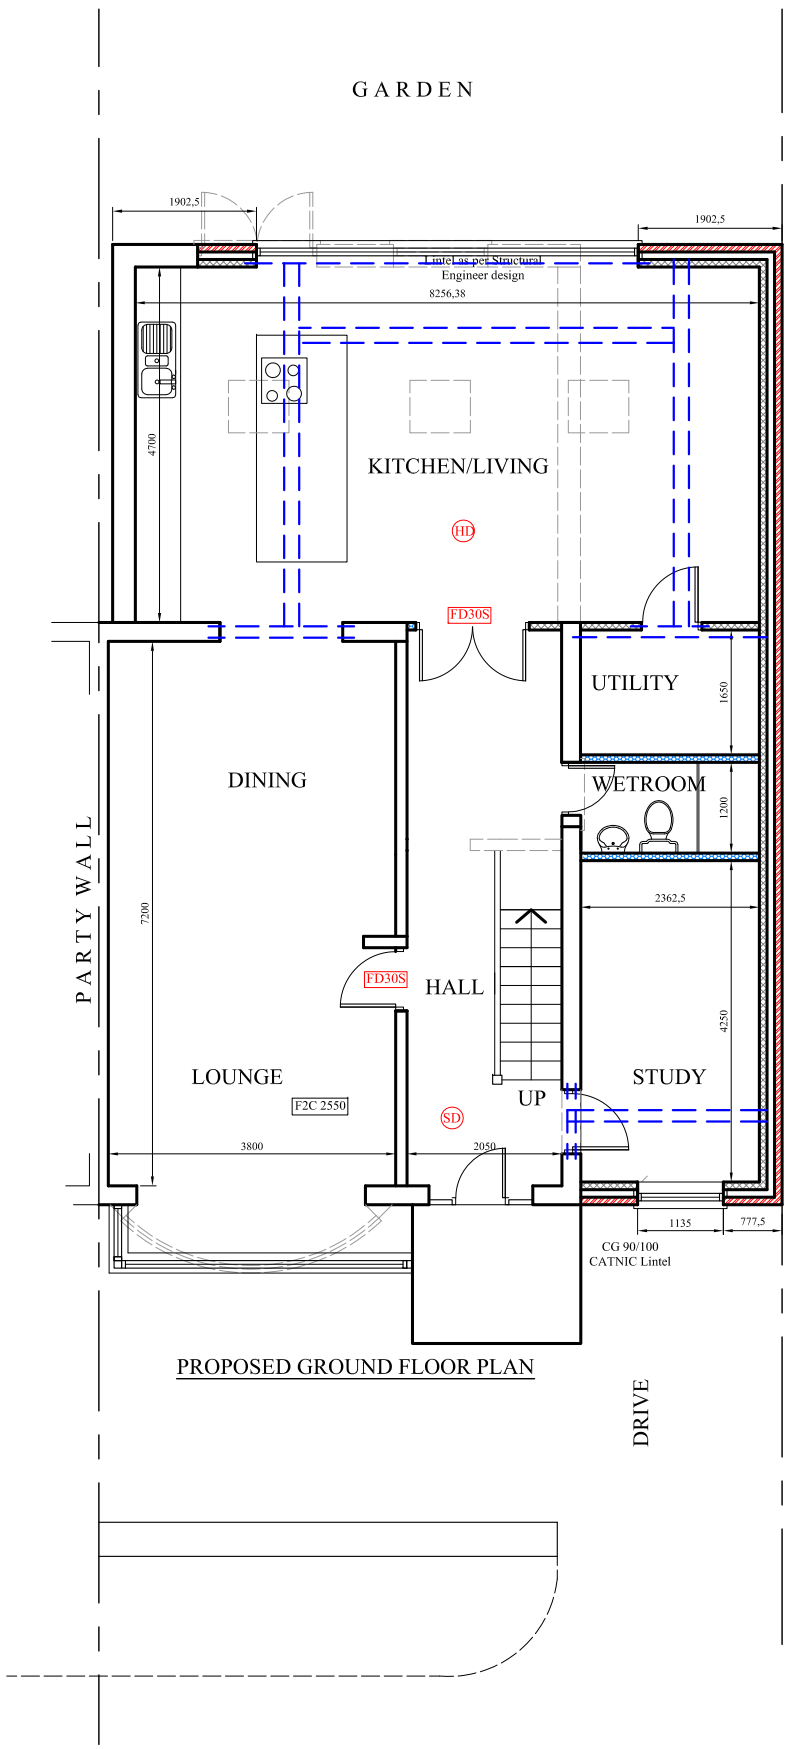


PROPOSED GROUND FLOOR PLAN

New roof to be tiled with tiles to match existing with 125mm lap and fixed to 25x50mm treated softwood battens on breathable membrane over 50x200 treated rafters @ 400mm c/c.
Ensure min. 15° roof pitch. Roof tiles to be suitable for roof pitch.

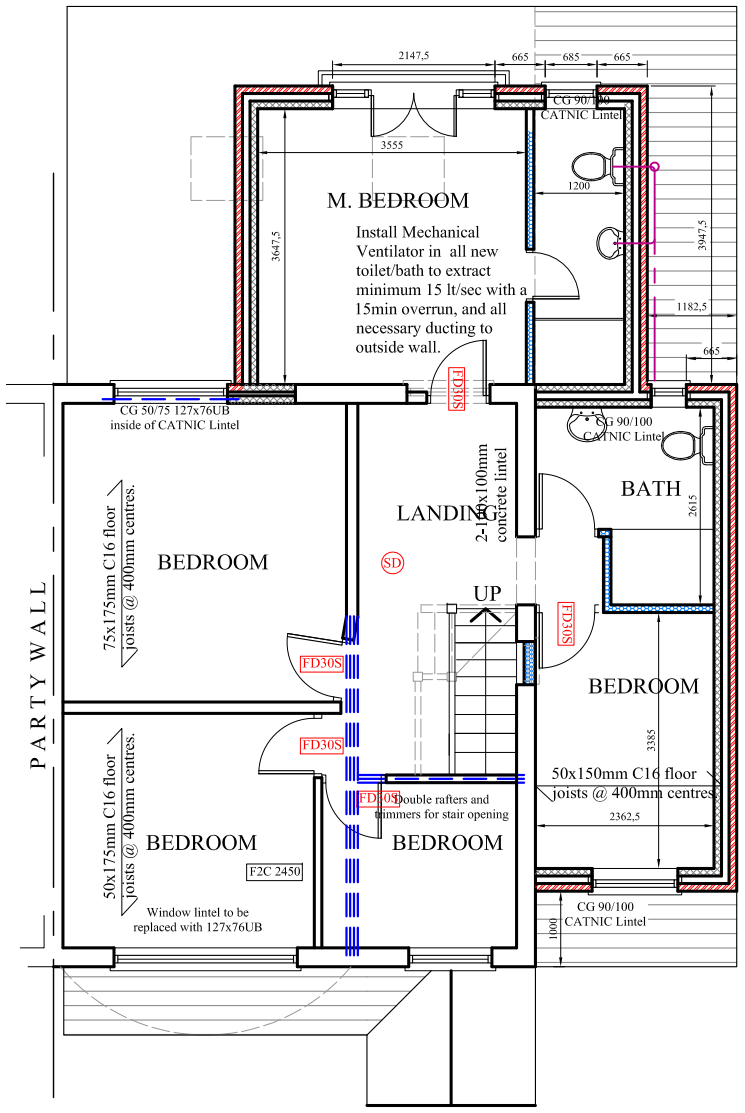

PROPOSED FIRST FLOOR PLAN

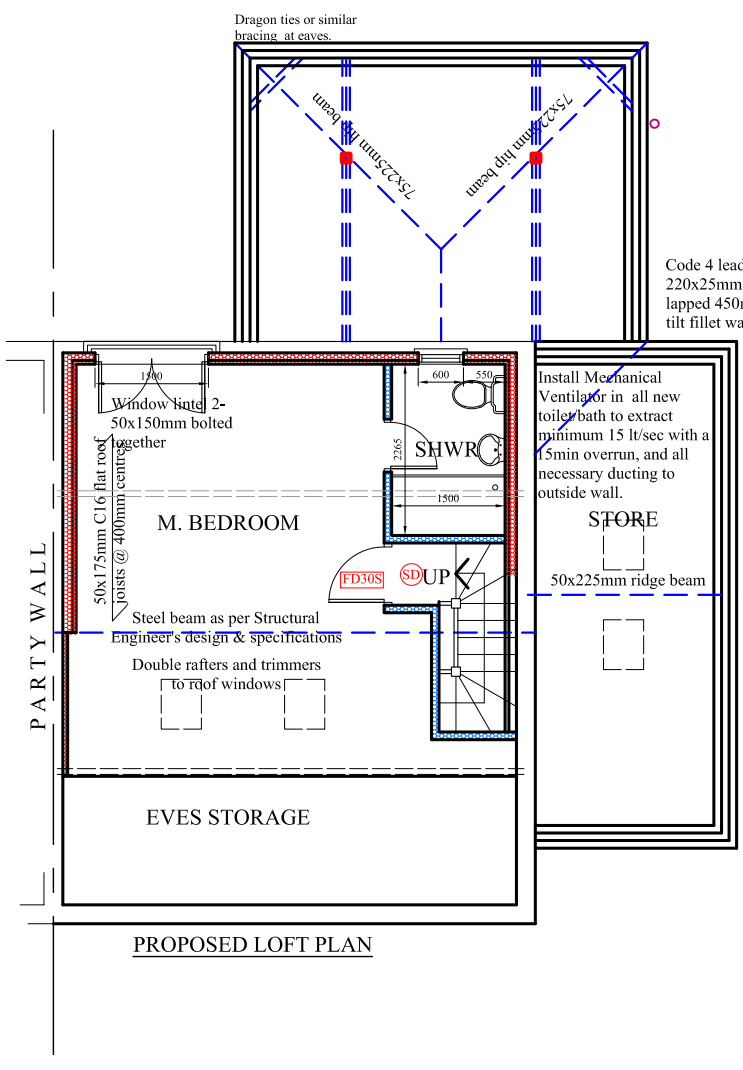

PROPOSED LOFT PLAN

PROJECT
35 Milford Drive, Levenshulme

CLIENT
Mr. Shakeel

DRAWING TITLE
Proposed Floor Plan

JOB No	DRAWING No
-	NA-P02

SCALE	DATE	REVISION
1:100@A3	Aug. 2026	
DRAWN	CHECKED BY	
NA	-	

t: 0782 895 3405
e: nadesignandbuilds@gmail.com

na design