
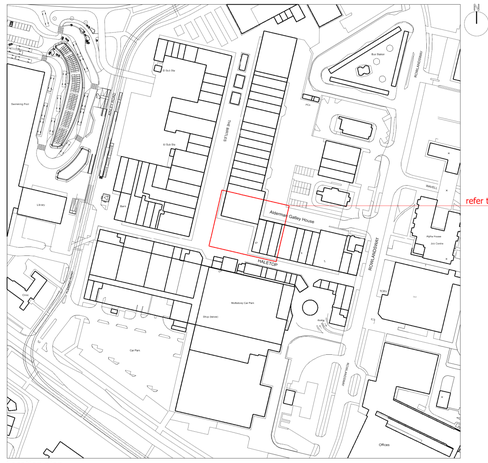


Location plan

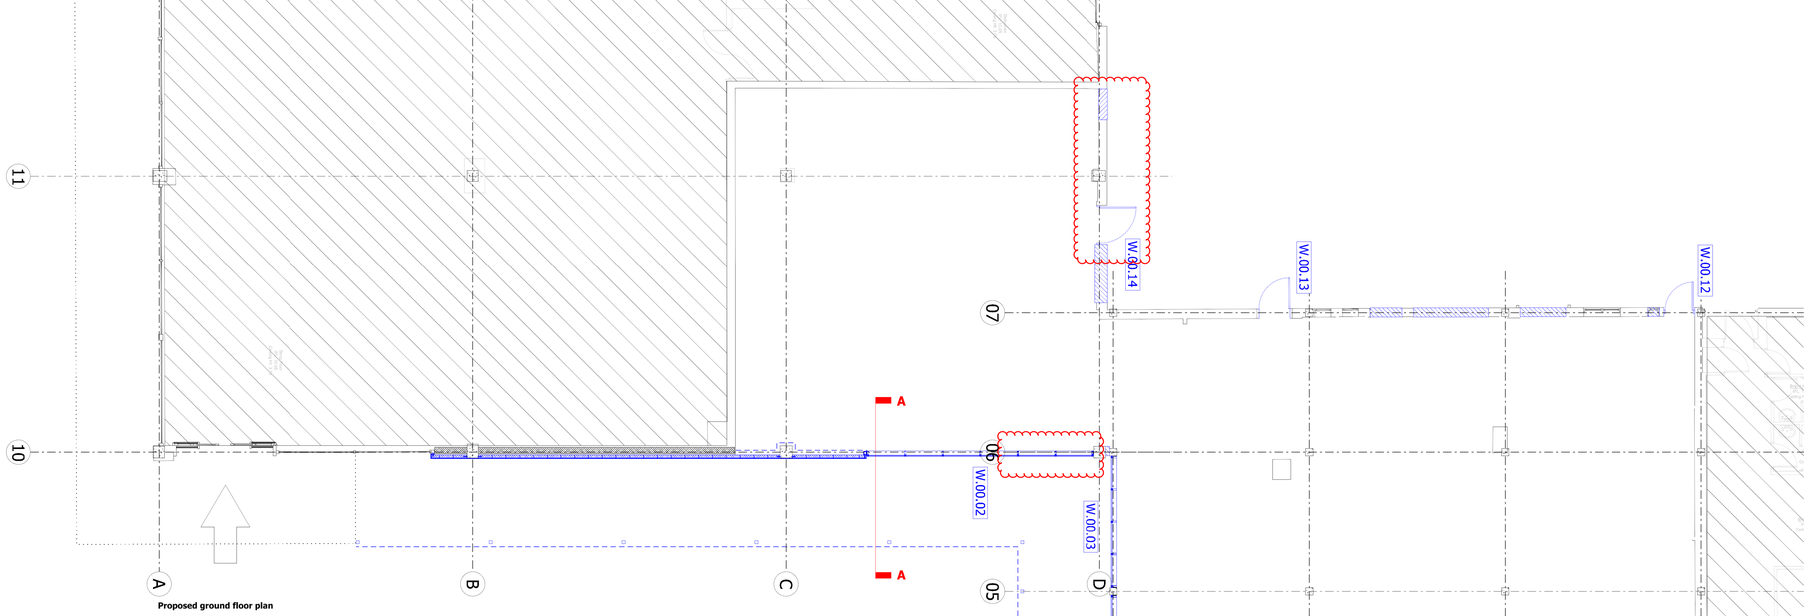



Proposed ground floor plan


Materials key

- **A** Shopfront glazing system
  curtain walling by HKL - Seniors system XXX
  Colour: RAL 1012 Lemon Yellow
- **B** double glazing
- **C** aluminium spandrel panel
  Colour: RAL 1012 Lemon Yellow
- **D** louvres
  Colour: RAL 1012 Lemon Yellow
- **E** Steel & Aluminium canopy framing, PPC
  Colour: RAL 1012 Lemon Yellow
- **F** Galvanised box section roof sheeting
- **G** Wall tiles - 10x20cm format, Lemon Yellow
  Grout Mapei 116
- **H** 'Can' downlight
  Colour: RAL 1012 Lemon Yellow



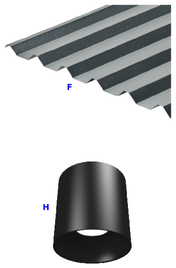

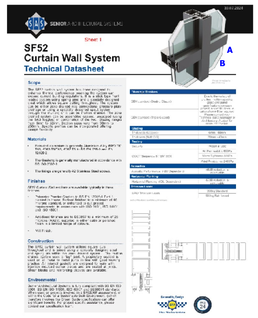

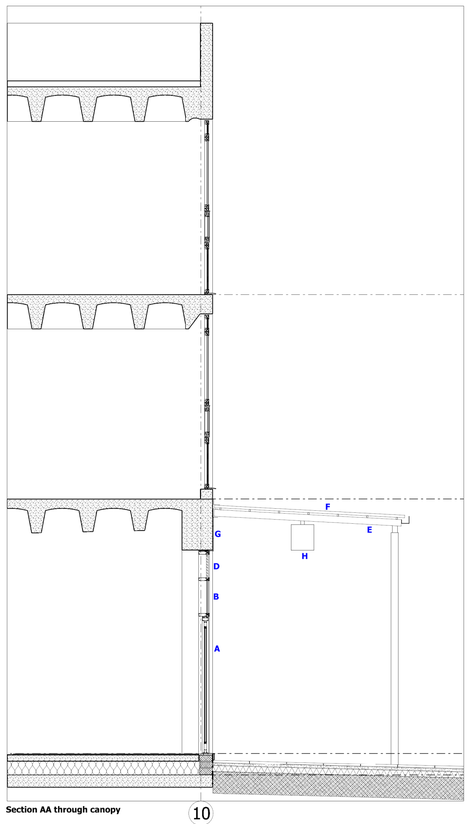


Section AA through canopy




South elevation - proposed



West elevation - proposed

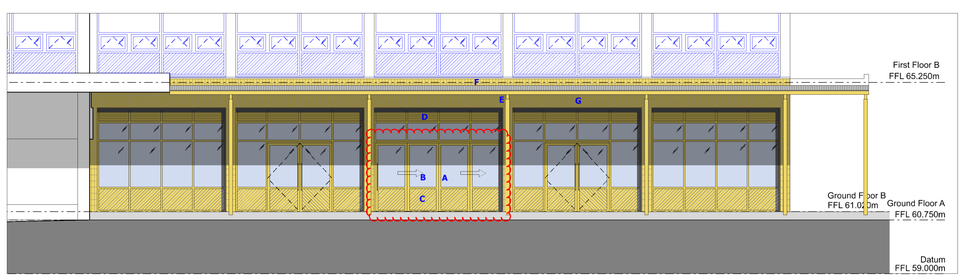

Proposed foodhall elevation - West

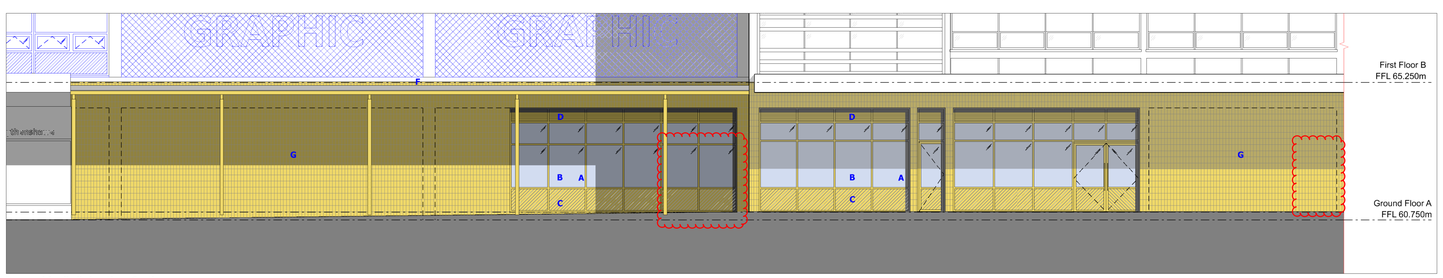

Proposed foodhall elevation - South

bridge
architects

address 14 Old Mill Street, Manchester, M4 6DZ
directors Russell Bridge RIBA ARB Victoria Hilton ARB
phone 0161 879 2828 **web** www.bridgearchitects.com
company # 07793934 **email** info@bridgearchitects.com

revision notes
rev P01 - 2026-08-06 amended following comments from Cubicworks

project	Wythenshaw Forum	**drawing title**	Foodhall - discharge of planning condition 4
client	Cubicworks	**drawing scale**	1:100 @ A1
job no.	0281	**drawing created**	Aug 2026
drawing no.	18705-BAR-ZZ-ZZ-D-A-050100	**drawing rev**	P01

bridge
architects

Do not scale from this drawing - use figured dimensions only.
This design and drawing is the copyright of bridge architects ltd and may not be reproduced in any form without prior written consent.
Issue of the drawing does not impart any real or implied copyright licence.