


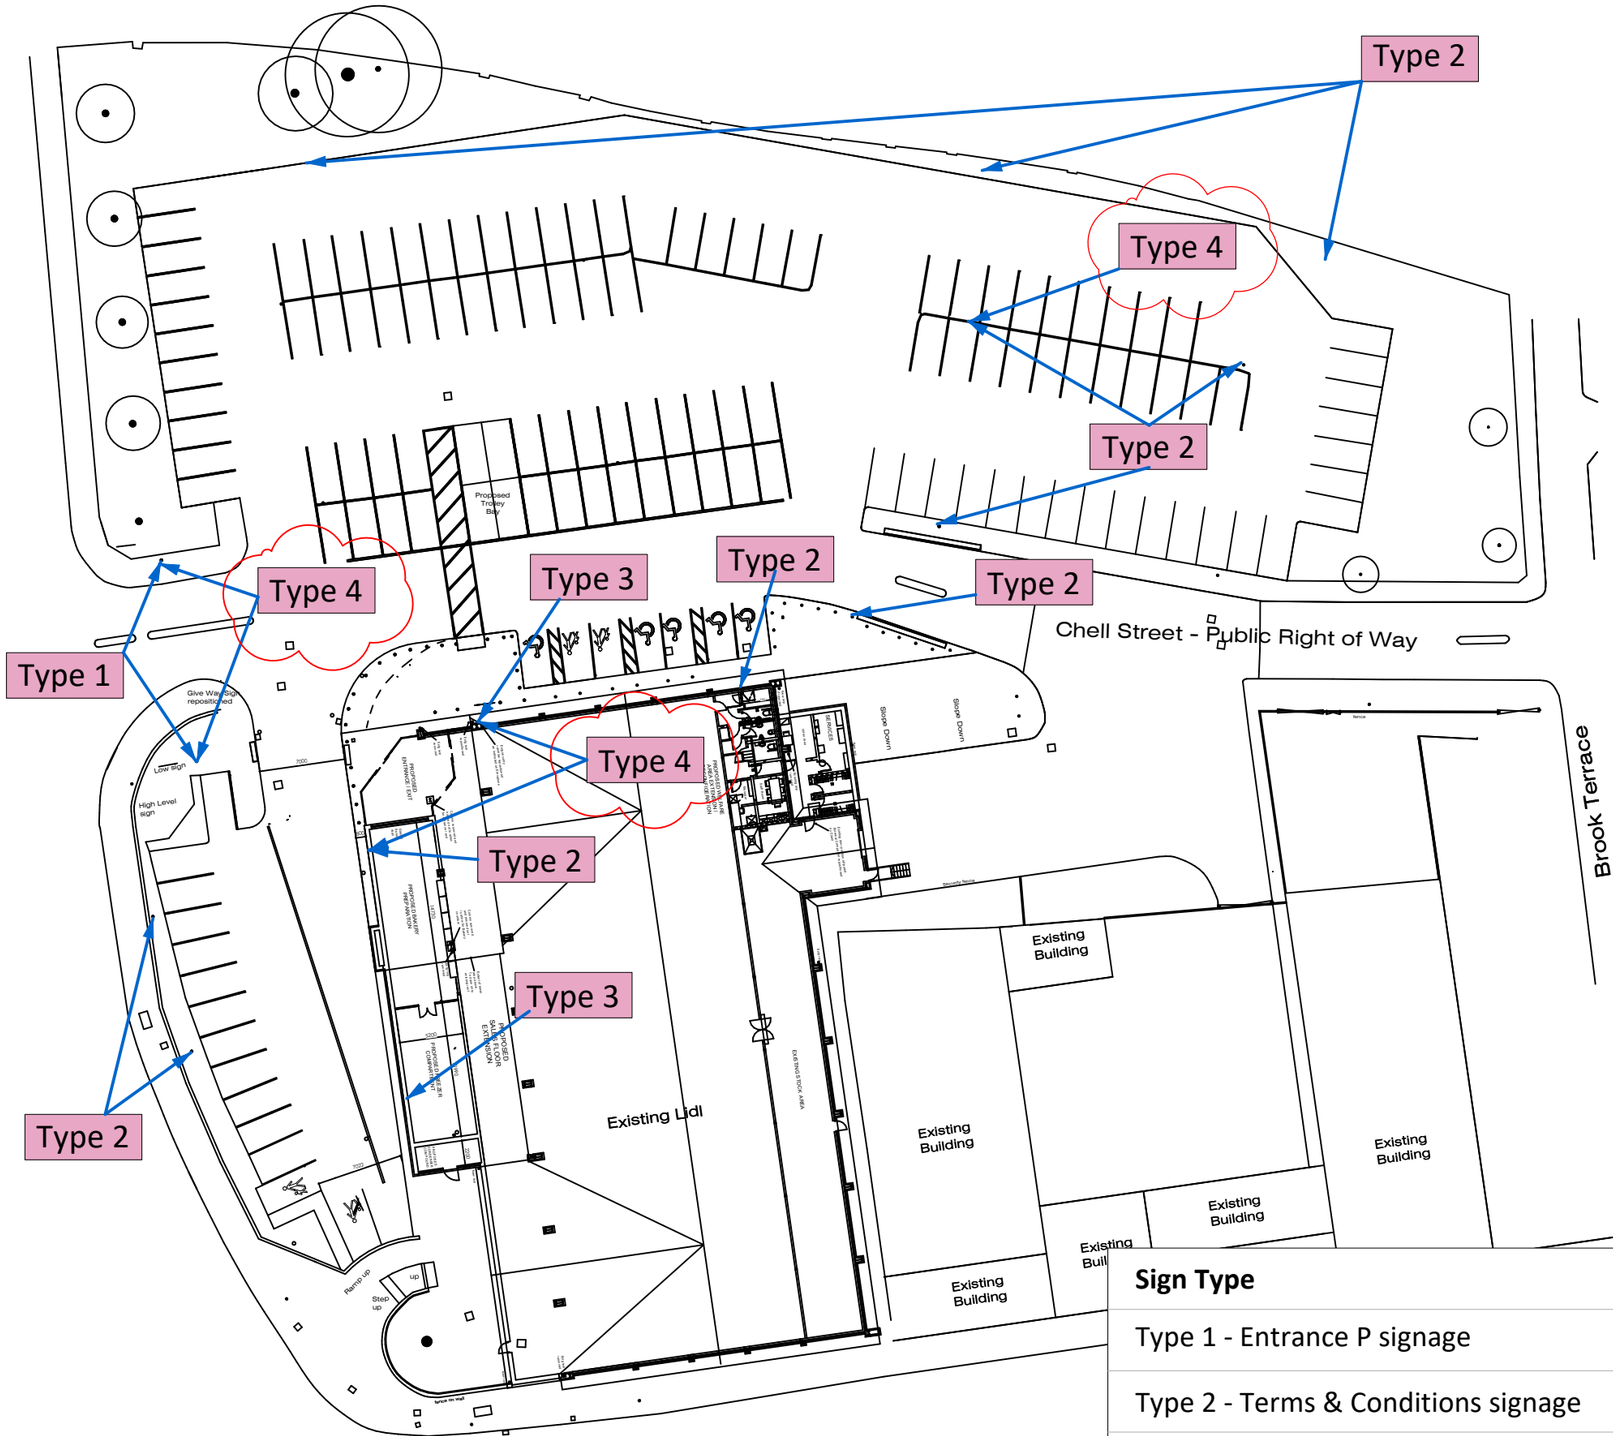

Type 1 - Entrance P signage



Type 2 - Terms & Conditions signage



Type 3 - Information signage



Type 4 New Rules Apply signage



TYPE 4 - NEW PROPOSED SIGNAGE TO SHOW PARKING RULES CHANGE SUBJECT TO CONFIRMATION FROM LIDL

Sign Type	Size - (mm)	No. of Wall Signs	No. of Pole Signs
Type 1 - Entrance P signage	600 x 800		2
Type 2 - Terms & Conditions signage	600 x 800	2	9
Type 3 - Information signage	600 x 800	2	
Type 4 New Rules Apply signage	600 x 800	2	3

NOTES
- ALL TYPE 1 AND 2 SIGNS IN EXISTING LOCATIONS WITH UPDATED RULES
- TWO NEW PROPOSED TYPE 3 SIGNS IN PLACE OF WALL MOUNTED TYPE 2 SIGNS

THIS DRAWING IS COPYRIGHT, AND REMAINS THE PROPERTY OF HTC ARCHITECTS. IT MUST NOT BE REPRODUCED, USED, DISCLOSED OR TRANSMITTED TO THIRD PARTIES IN ANY FORM, IN WHOLE OR IN PART, WITHOUT PRIOR WRITTEN PERMISSION.

ALL DIMENSIONS SHOULD BE CHECKED ON SITE BEFORE WORK COMMENCES

DRAWING MADE AND ISSUED BY EXTERNAL SOURCE COMPANY 'NJSR' ON 02.10.14
DRAWING GB_0805_002_301_01_Longsight Proposed Site Plan

0 20 30 40 50 m

N

Rev.	Date	Description	Drawn

htcarchitects
York Place Studio
8 Britannia Street
Leeds
LS1 2DZ
T:(0113) 244 3457
W: www.htcarchitects.co.uk
E: info@htcarchitects.co.uk

client: Lidl GB Ltd.

project: Stanley Grove Longsight

drawing title: Site Plan Sign Location

date	August 2026		
status	Planning		
scale	1:500 @ A3		
drawn	JB	checked	IC
job no.	4494	dwg no.	P401 rev.