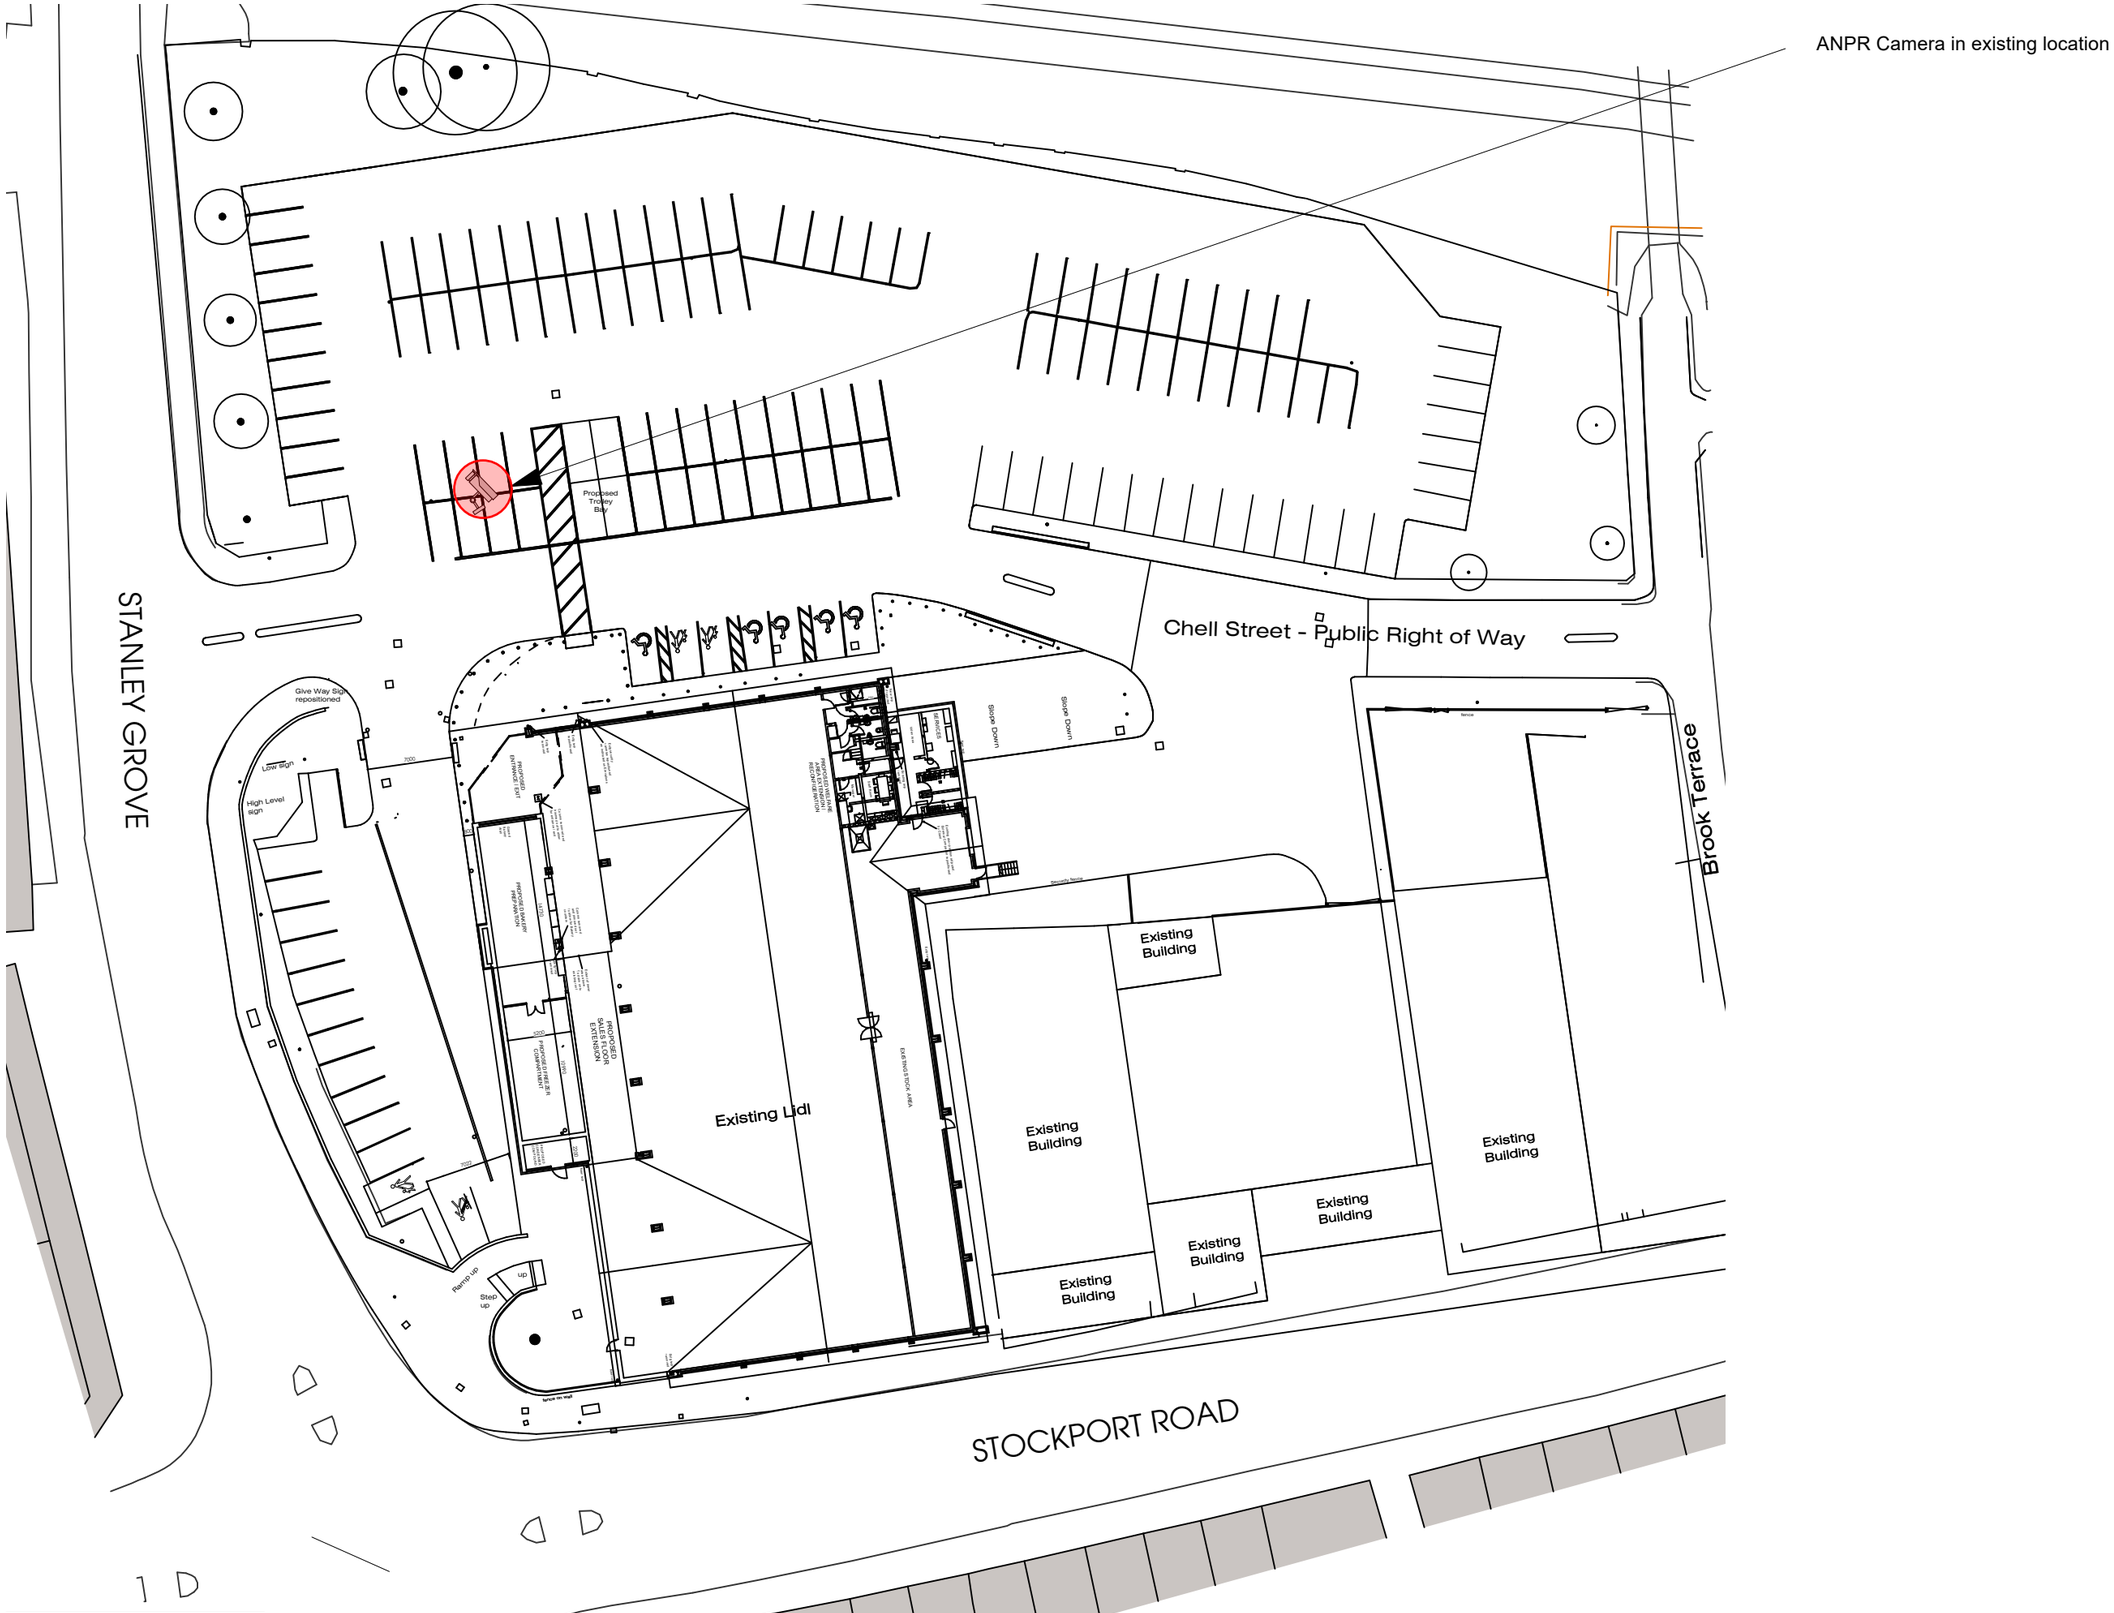



THIS DRAWING IS COPYRIGHT, AND REMAINS THE PROPERTY OF HTC ARCHITECTS. IT MUST NOT BE REPRODUCED, USED, DISCLOSED OR TRANSMITTED TO THIRD PARTIES IN ANY FORM, IN WHOLE OR IN PART, WITHOUT PRIOR WRITTEN PERMISSION.

ALL DIMENSIONS SHOULD BE CHECKED ON SITE BEFORE WORK COMMENCES

DRAWING MADE AND ISSUED BY EXTERNAL SOURCE COMPANY 'NJSR' ON 02.10.14
DRAWING GB_0805_002_301_01_Longsight Proposed Site Plan

0 20 30 40 50 m

N

| Rev. | Date | Description | Drawn |
|---|---|---|---|

htcarchitects
York Place Studio
8 Britannia Street
Leeds
LS1 2DZ
T:(0113) 244 3457
W: www.htcarchitects.co.uk
E: info@htcarchitects.co.uk

client
Lidl GB Ltd.

project
Stanley Grove
Longsight

drawing title
Site Plan Camera Location

| | | | | | |
|---|---|---|---|---|---|
| date | August 2026 | | | | |
| status | Planning | | | | |
| scale | 1:500 @ A3 | | | | |
| drawn | JB | checked | IC | | |
| job no. | 4494 | dwg no. | P403 | rev. | |