
Contractors must check all dimensions on site before preparing production drawings or commencing any work.
This drawing and its design is the copyright of SR Miles Ltd and may not be reproduced in any form whatsoever without their prior express written consent.

Revision	Date	Rev note	Drawn by	Purpose of issue

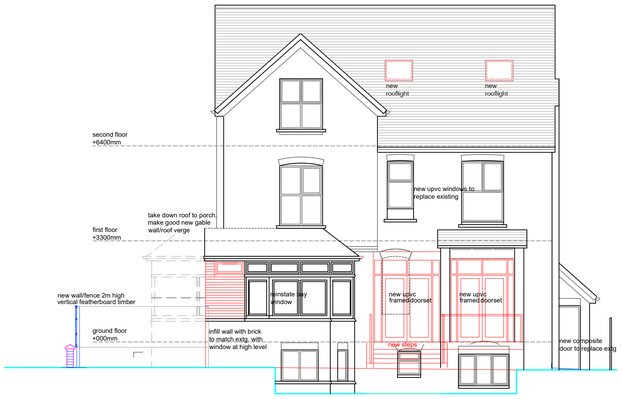


Front Elevation
Scale 1:100



Rear Elevation
Scale 1:100




Side Elevation
Scale 1:100

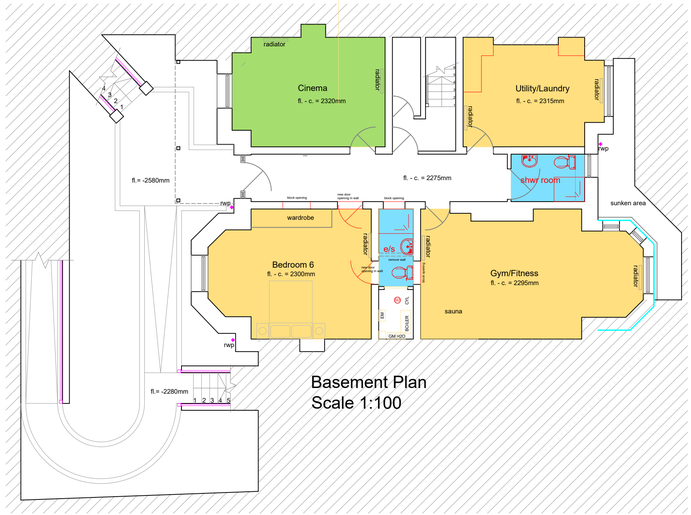


Basement Plan
Scale 1:100



Side Elevation
Scale 1:100

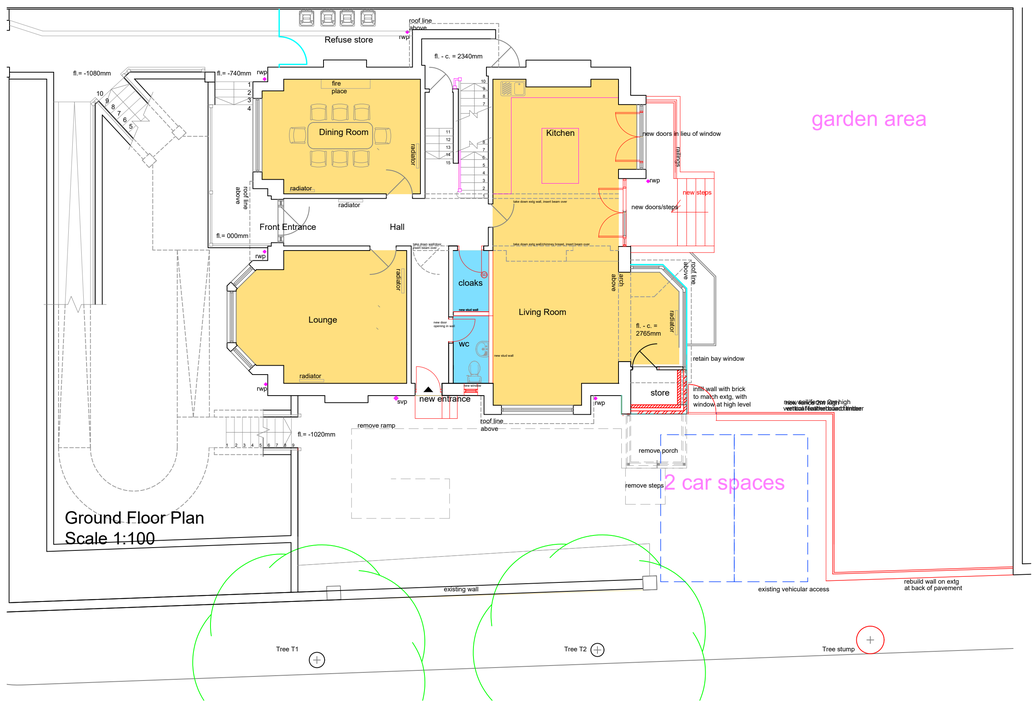

Ground Floor Plan
Scale 1:100

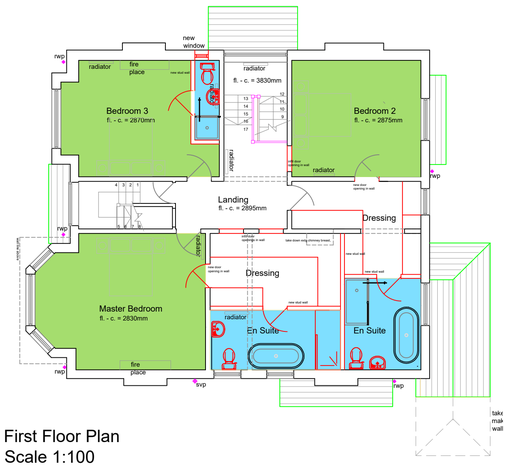

First Floor Plan
Scale 1:100



Second Floor Plan
Scale 1:100

Simon R Miles
Chartered Architect
Didsbury
Manchester
T: 07778 137830
E: srmilesarchitect@gmail.com

Contractors must check all dimensions on site before preparing production drawings or commencing any work. This drawing and its design is the copyright of S.R.Miles Ltd and may not be reproduced in any form whatsoever without their prior express written consent.

Revision	Date	Revision note
P2	07.09.2026	External finishes and fencing/wall clarified

Project :
645 WILMSLOW ROAD DIDSBURY

Title :
Proposed Plans and Elevations

Drawing number : 26 545 PL100
Issue : P2

Client :
MR & MRS BUTT

Scale : 100 @A1

Date : 19.08.2026

CAD Ref : 26 545

Drawn by : SRM

SRM
Simon R Miles BA Hons Dip Arch RIBA
Chartered Architect